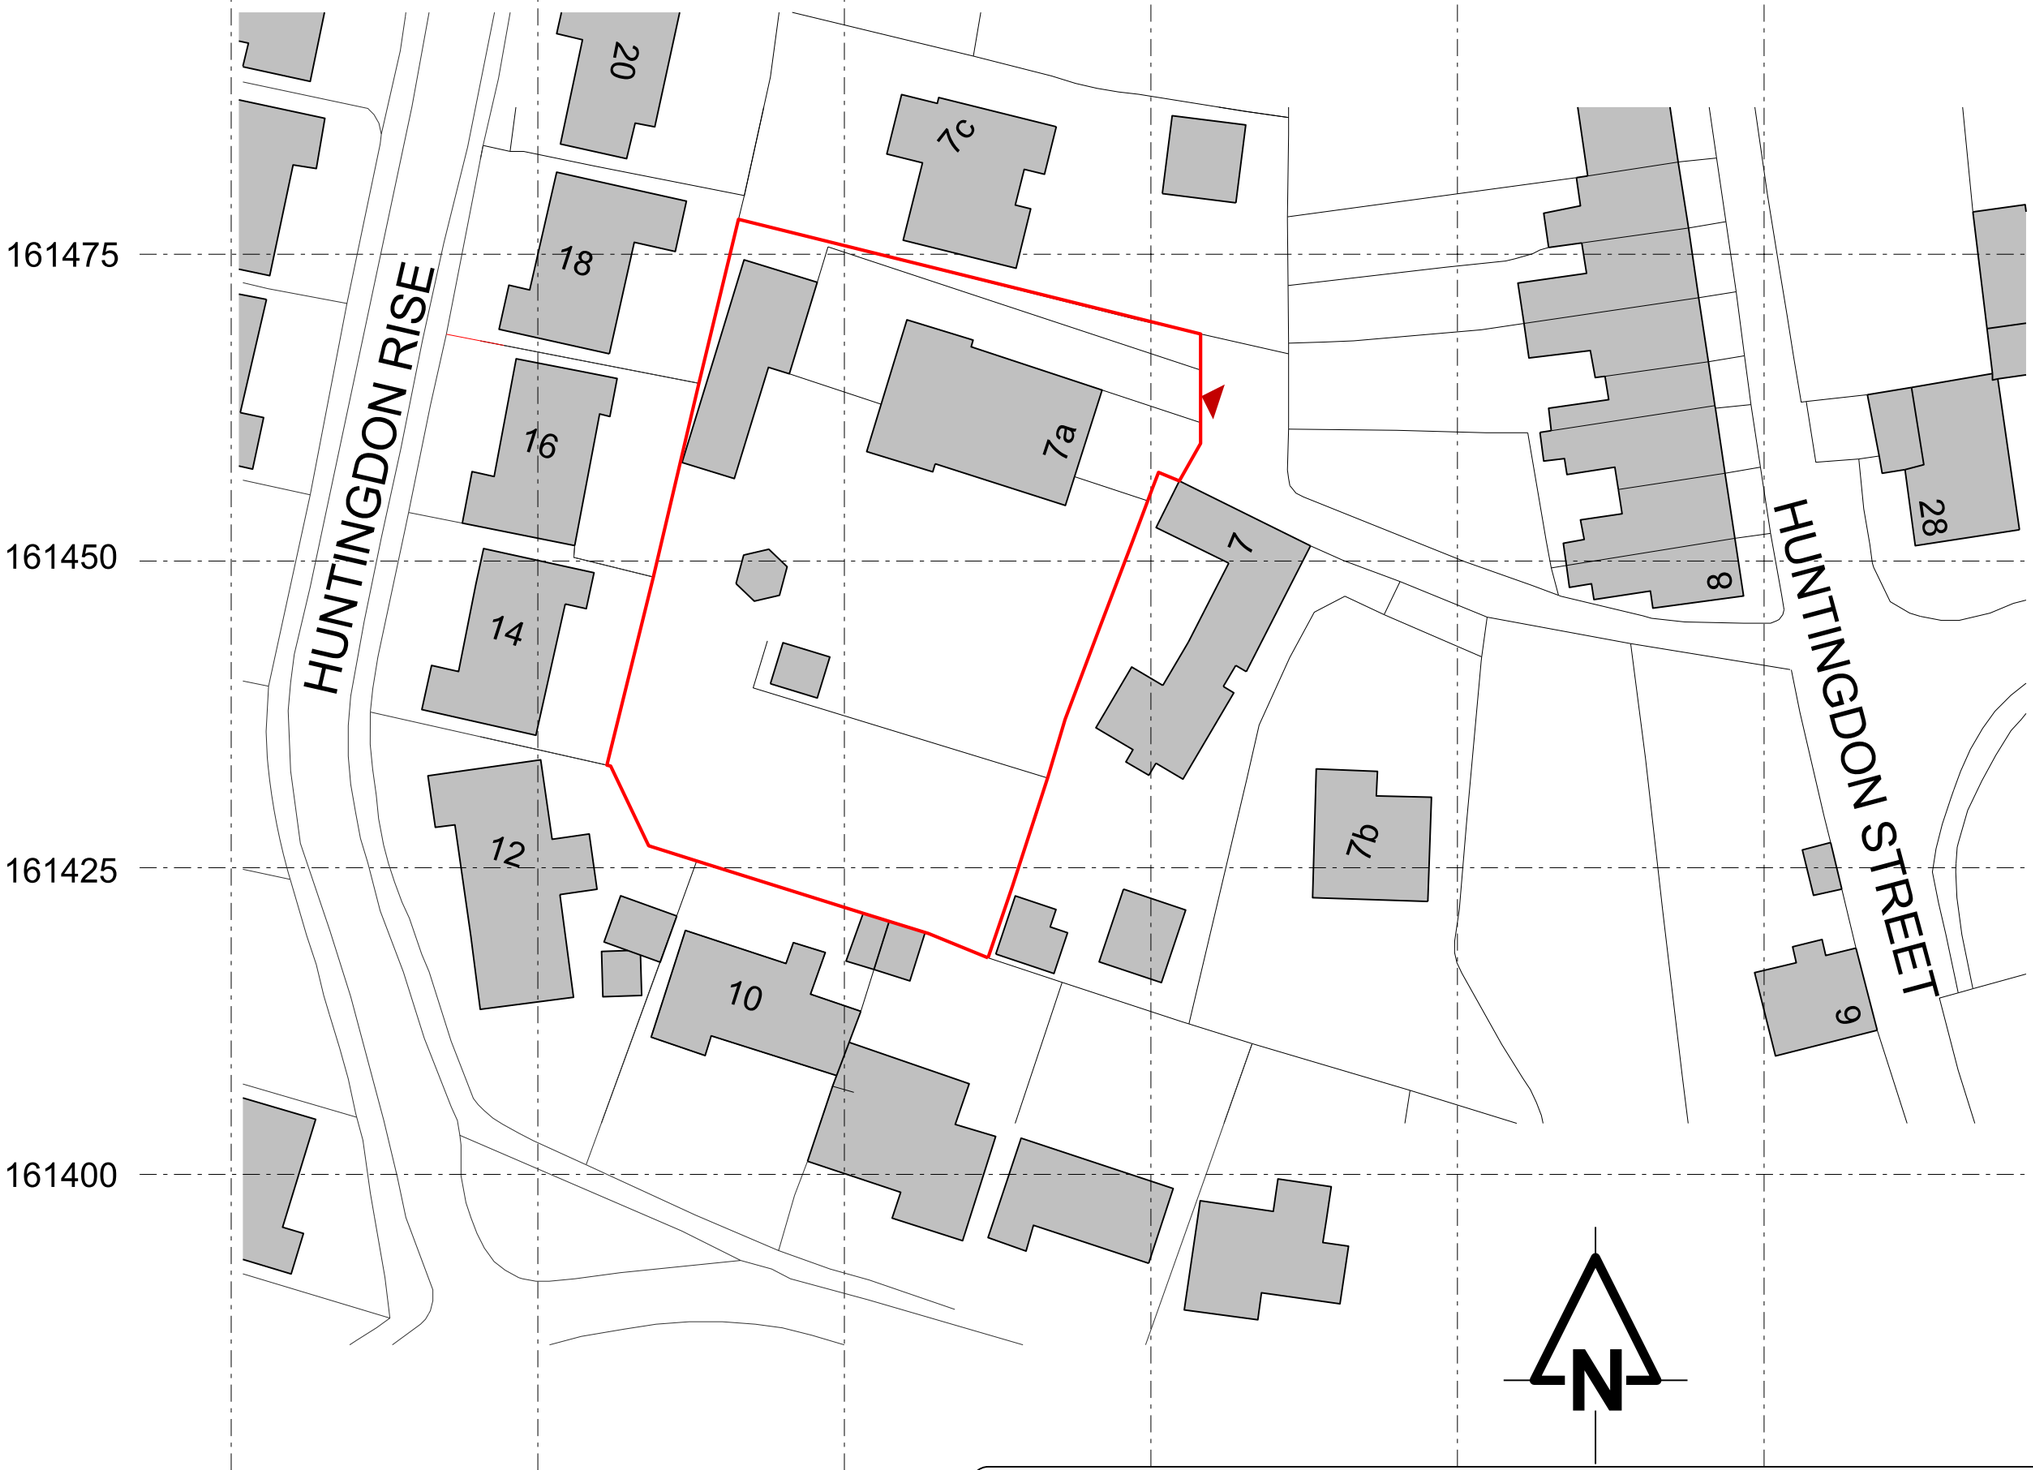

0 25m 50m

The Old Ride
Bath Road
Bradford on Avon
Wiltshire
Tel 01225 865220
Fax 01225 866086

ASHLEY DESIGN

CLIENT Mr J Boyce

PROJECT 7A Huntingdon Street, Bradford on Avon.

DRAWING TITLE Location Plan

SCALE 1:500@A3 DRAWN MAS DATE Sept 2023

DRAWING NUMBER

2791-05

REVISIONS

All rights described in Chapter IV of the Copyright,Designs and Patents Act 1988 has been generally asserted© 2011 Ashley Design Associates.Contractors must check all dimensions on site. Only figured dimensions are to be worked from