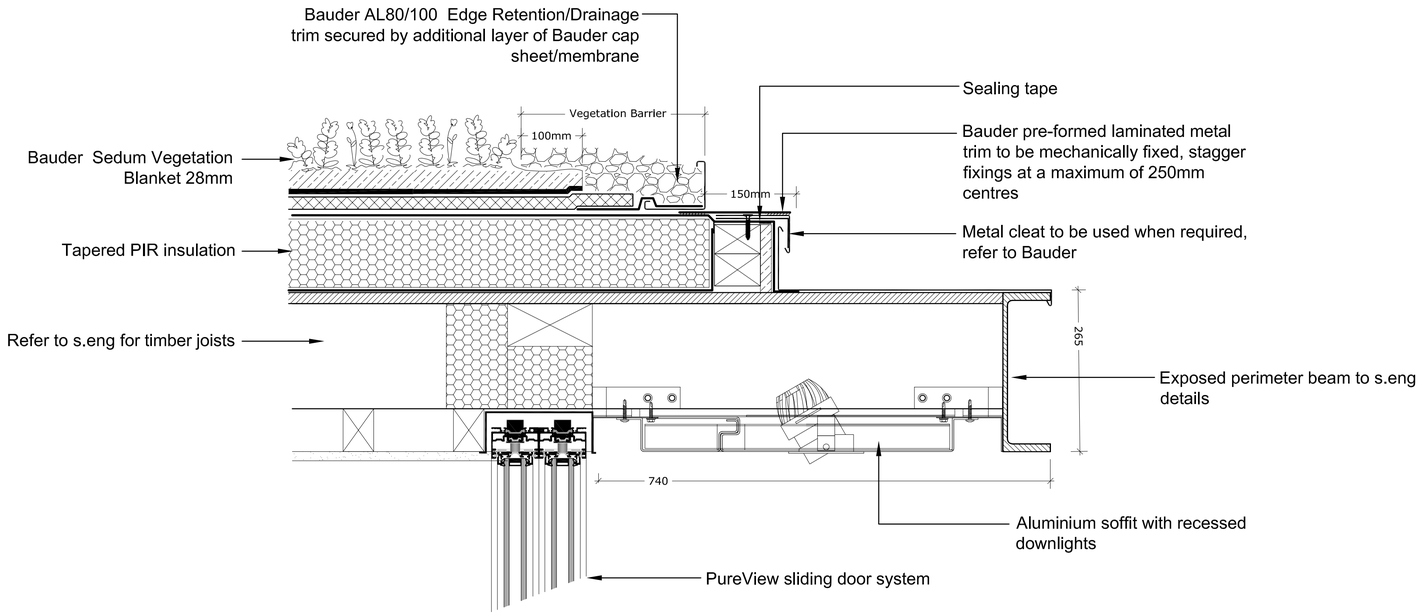

Single Store Extension Eaves Detail
Scale 1:5

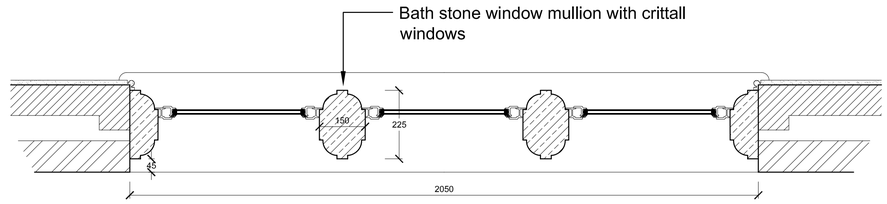

Window Plan
Scale 1:10

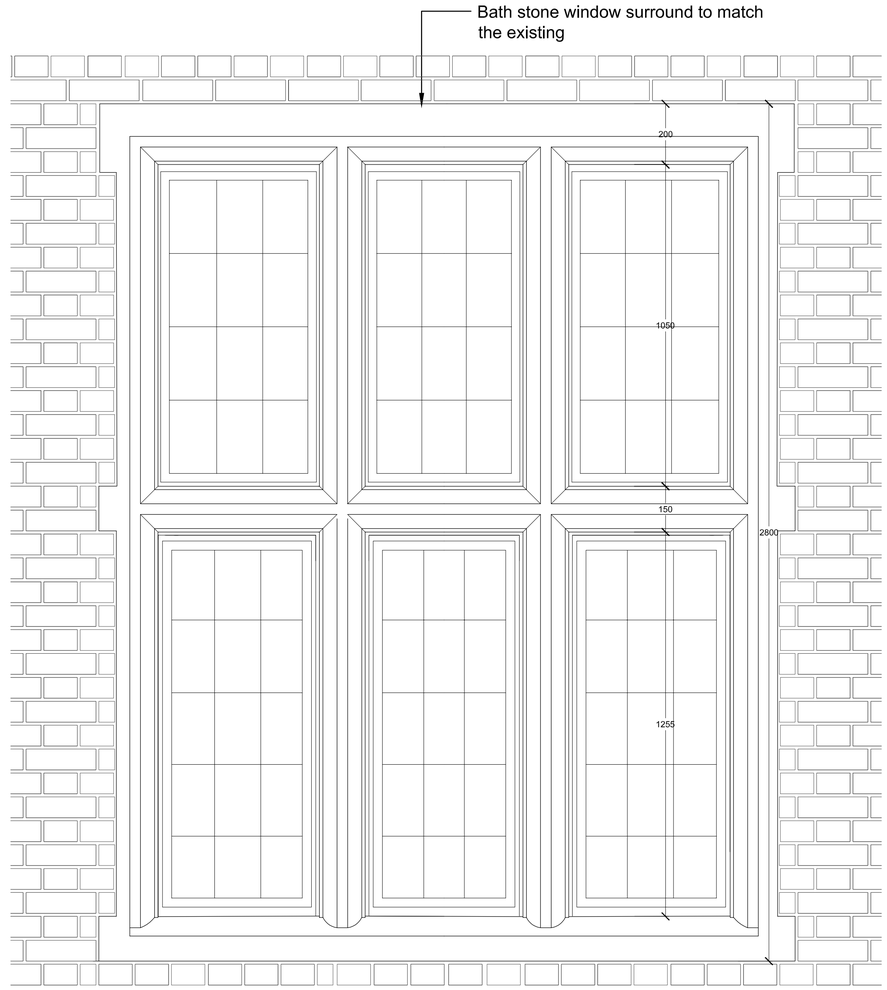

Window Elevation
Scale 1:10

Single Store Extension Cill Detail
Scale 1:5

Scale 1:10 — 250 500 750 1000 1250 1500 1750 2000

Scale 1:5 — 125 250 375 500 625 750 875 1000

RIBA Chartered Practice

PLANNING

This drawing must not be reproduced in whole or in part without the express written consent of the relevant issuing Baxter Green Architects. ©

Note:
Dimensions should not be scaled from this drawing. All dimensions should be checked on site. This drawing is to be read in conjunction with all other drawings, specifications or schedule of works.

	Date.	Rev.

Baxter Green Architects
No 1, The Old Dairy Buildings,
Fonthill Bishop, Salisbury, SP3 5SH
01747 440444 | studio@baxtergreen.co.uk
www.baxtergreen.co.uk

Project: Extension and Alterations EASTLEIGH COURT

Drawing Title: Proposed Window Details

Date	08.2022	Drawn by	FG
Scale	at A1	Checked by	JN
		Issuing office	1
Project No.	10164	Drawing No.	P - 09