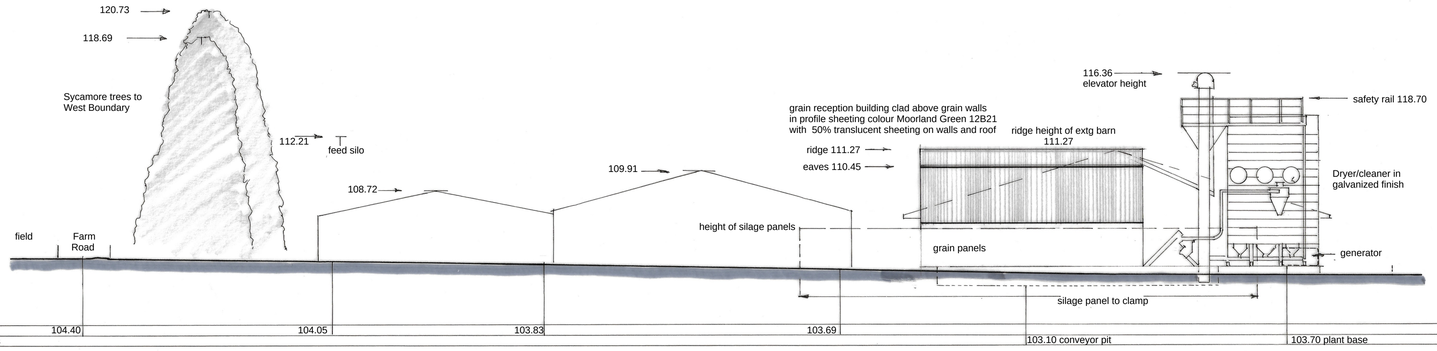

South East Elevation

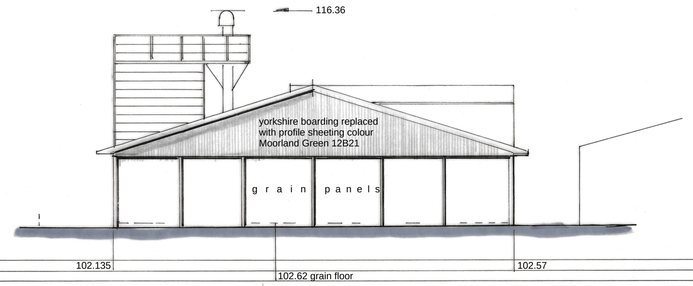

North East Elevation

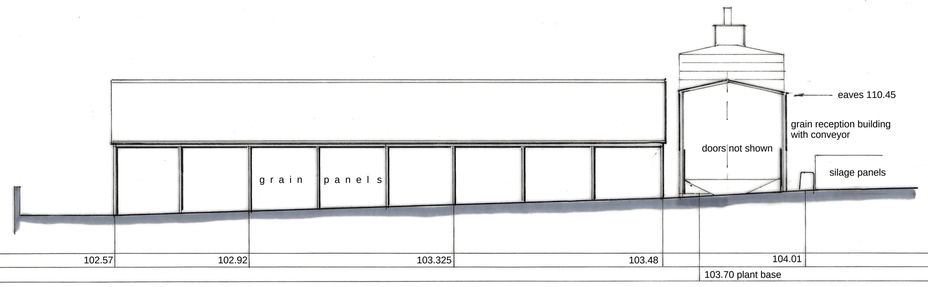

North West Elevation

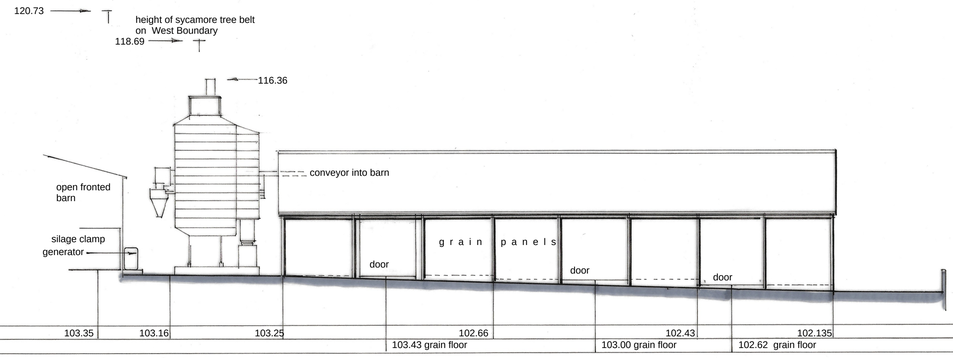

South East Elevation

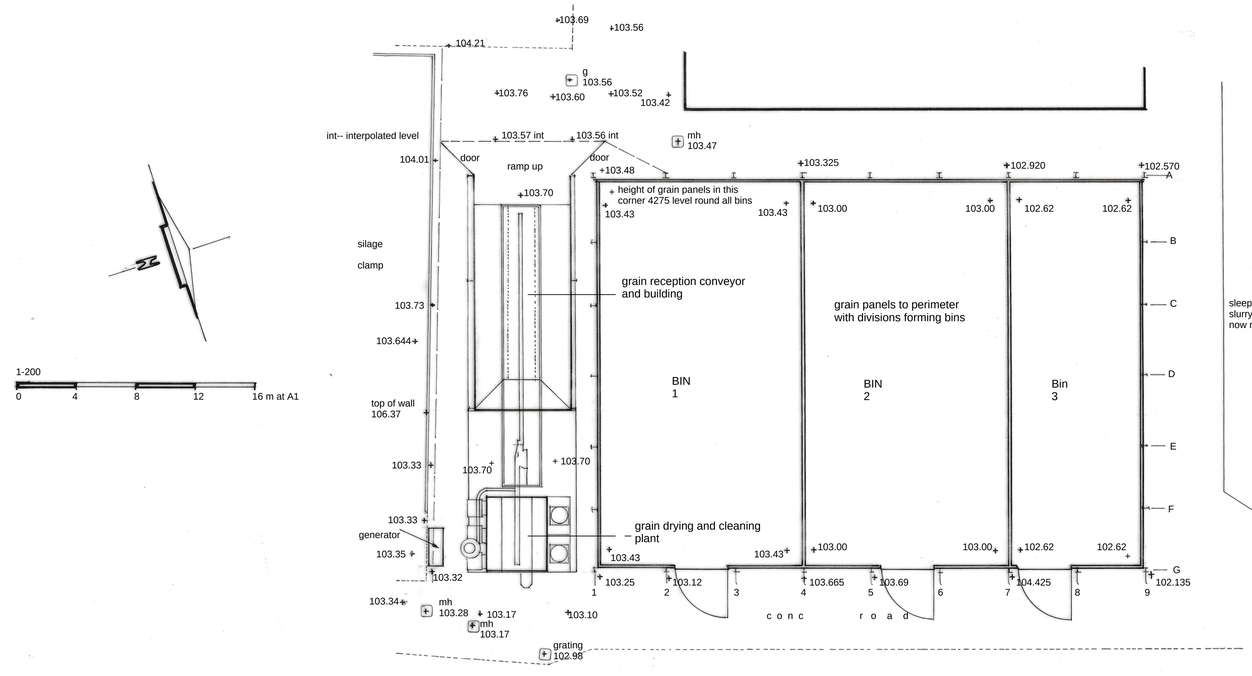

Plan of Grain Handling Complex

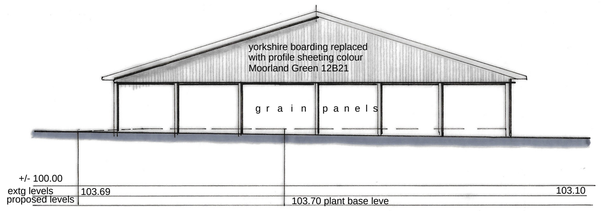

South West Elevation Without building and plant

Levels in metres above Ordnance Datum at Newlyn

For further levels refer to LDS topographical survey ref LDS/18030 TP 1

Damen Associates Ltd
Architectural Services
Kingsdown Studio
Back Drove
West Winterslow
Salisbury, Wilts SP5 1SX
Tel: 01980 863191
E-mail: burrows.damen@btconnect.com

M & R Hosier
Westfield Farm
Upper Woodford
Salisbury SP4 6PG

Proposed Grain Handling Complex

Scale as stated

Date September 23

Drwg. no. 06623 | 3 | Rev. |

This plan is the Surveyors COPYRIGHT

PN