

South East Elevation



North East Elevation



North West Elevation

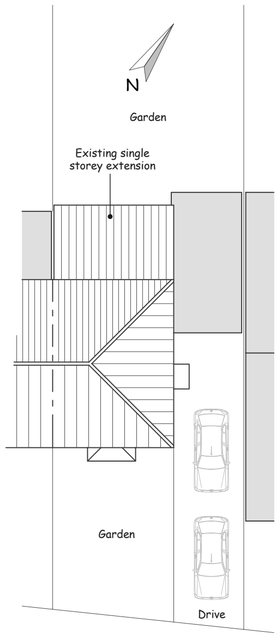

Site Plan Existing
Scale 1:200

0 10m 20m

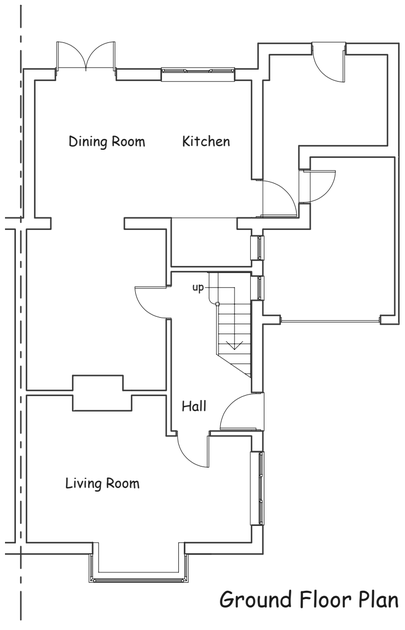

Ground Floor Plan

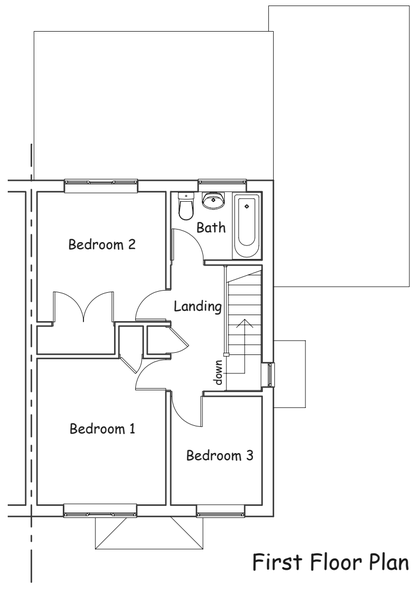

First Floor Plan

0 10m

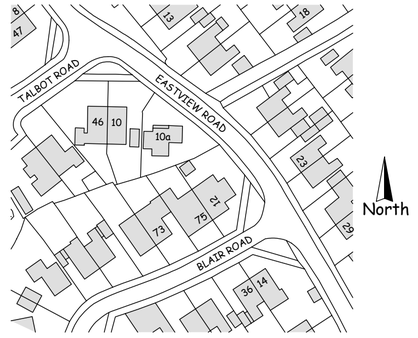

© Crown copyright 2023 Ordnance Survey 100053143

Location Plan Scale 1:1250

0 25m 50m 75m 100m 125m

DPO DESIGN

D Peter Oughtibridge
DPODESIGN.CO.UK
p.oughtibridge@btinternet.com
07748801306

Proposed single storey side extension at :-
73 Blair Road, Trowbridge, Wiltshire BA14 9JZ.

For:
Mr & Mrs Powell.

Drawing:
As Existing.

Scale:
1:100, 1:200 1:1250 @ A2.

Date:
October 2023.

Drawing Number:
73BR - P - 01.