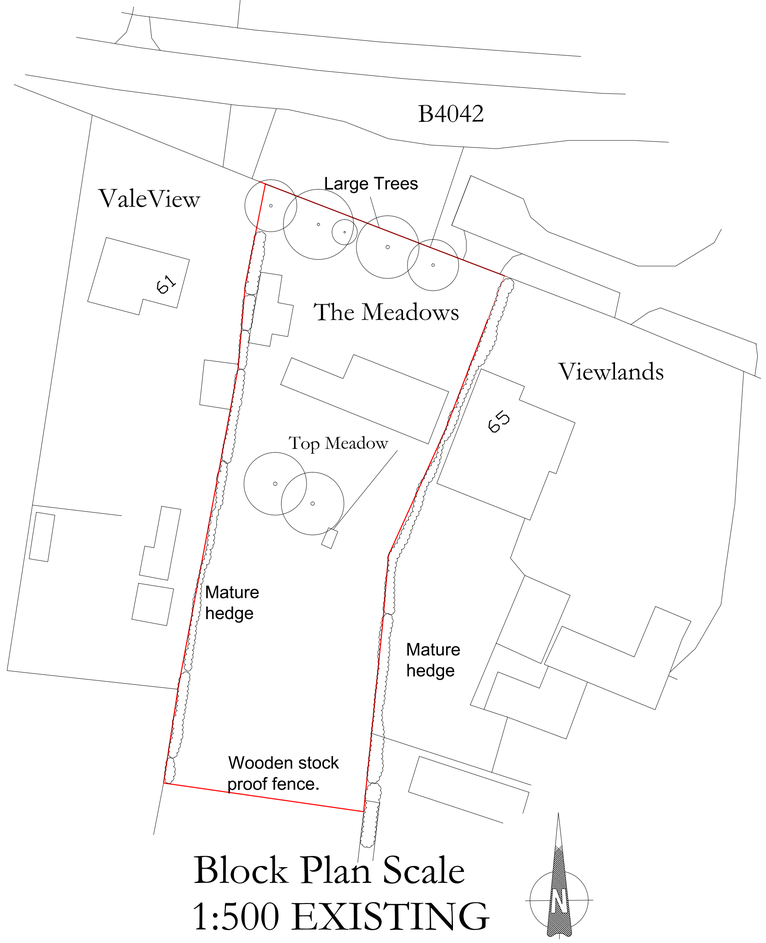

Block Plan Scale
1:500 EXISTING



Location Plan
Scale 1:250

Scale 1:100
Scale 1:500
Scale 1:200
SCALE BARS IN METRES
Scale 1:50

client

SITE ADDRESS
The Meadows
65 Brinkworth Road
Wootton Bassett
SN4 8DT

PROJECT
Location & Block Plan

RAND PLANNING CONSULTANCY LTD
Phil Rand
Cherry Tree House
Clardon lane
Purton.
Wiltshire
SN5 4HN
TEL 01793 771128

Drawn by	Drawing No
Phil Rand	01
Scales 1:500 1:100 1:50	Date 20th September 2022