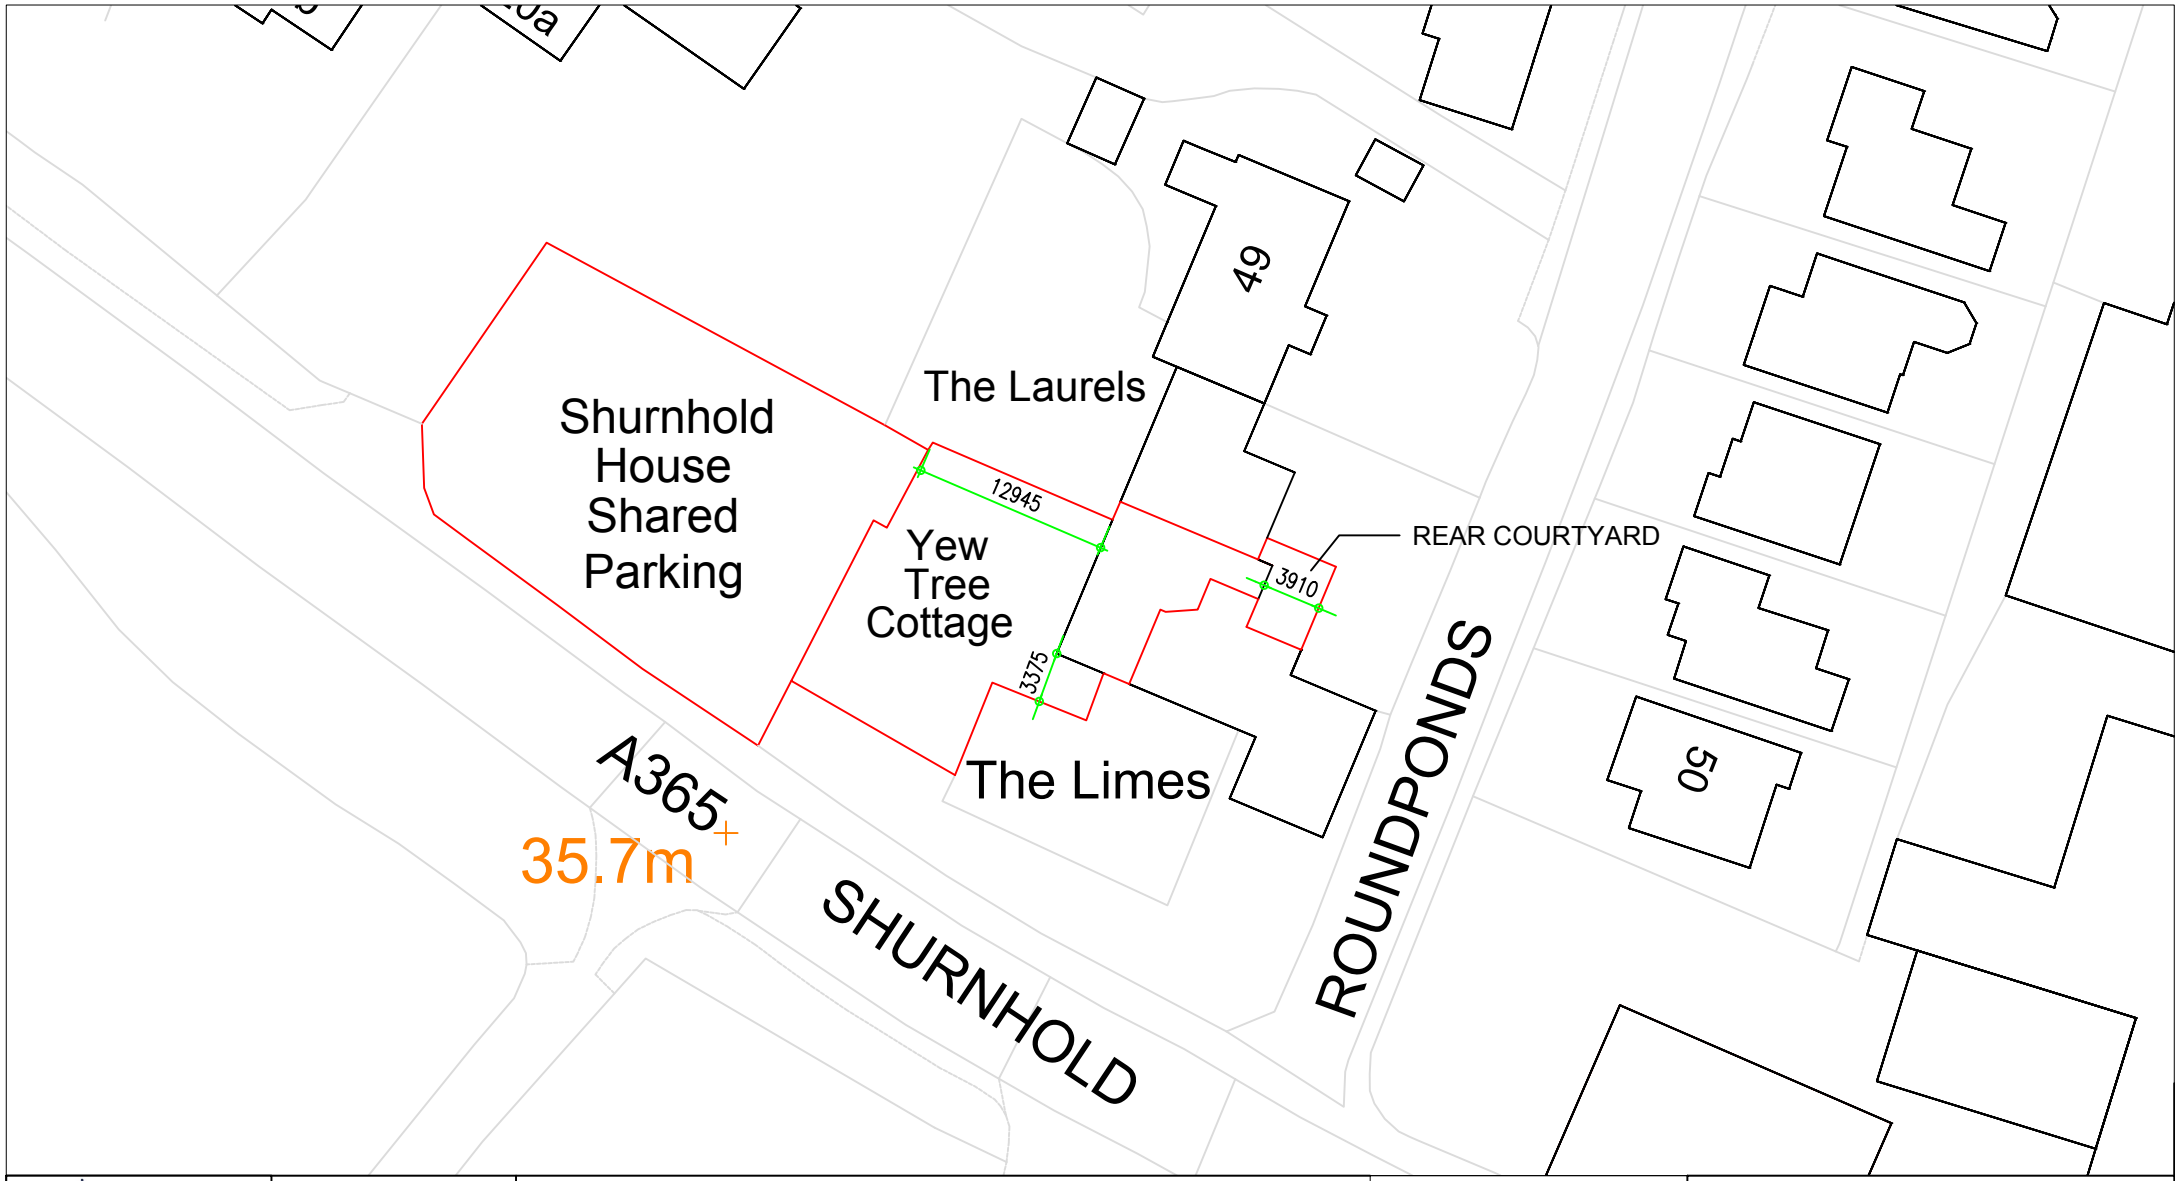

D.MORRIS DESIGN

D.Morris Design.

t: +44(0)7552 777057
e: info@dmorrisdesign.com
www.dmorrisdesign.com

Kemp House
160 City Road
London
EC1V 2NX

Retail Design | Residential Design
Commercial Design | CAD Drafting

N

CURTILAGE BOUNDARY

1:500

10m 0 10m 20m

BUILDING LEGEND

NOTE: NO TREES, HEDGES OR BOUNDARY TREATMENTS TO BE AFFECTED BY THE INSTALLATION OF THE WOOD BURNING STOVE, FLUE OR CHIMNEY POT

ALL DIMENSIONS IN MM. MEASUREMENTS MUST BE CHECKED ON SITE PRIOR TO COMMENCING WORKS AND ANY DISCREPANCIES BROUGHT TO THE ATTENTION OF THE DESIGNER. DO NOT SCALE OFF THE DRAWING. ALL DRAWINGS ARE SUBJECT TO COPYRIGHT AND SHOULD NOT BE ALTERED OR REPRODUCED WITHOUT PRIOR CONSENT FROM D.MORRIS DESIGN LTD.

© Crown copyright and database rights 2023 Ordnance Survey 0100031673

PROJECT TITLE: YEW TREE COTTAGE

DRAWING NAME: PROPOSED SITE PLAN

CLIENT: MR. P. CAIRNS

Scale: 1:500

Page Size	Job #.	Drawn by	Approved	INFORMATION
A4	1201	AS	DM	PLANNING

Drawing Number	Rev	Date
101	02	09/10/23