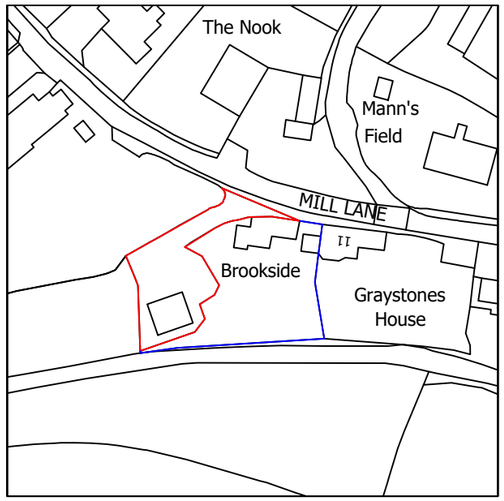

Site Location Plan 1:1250

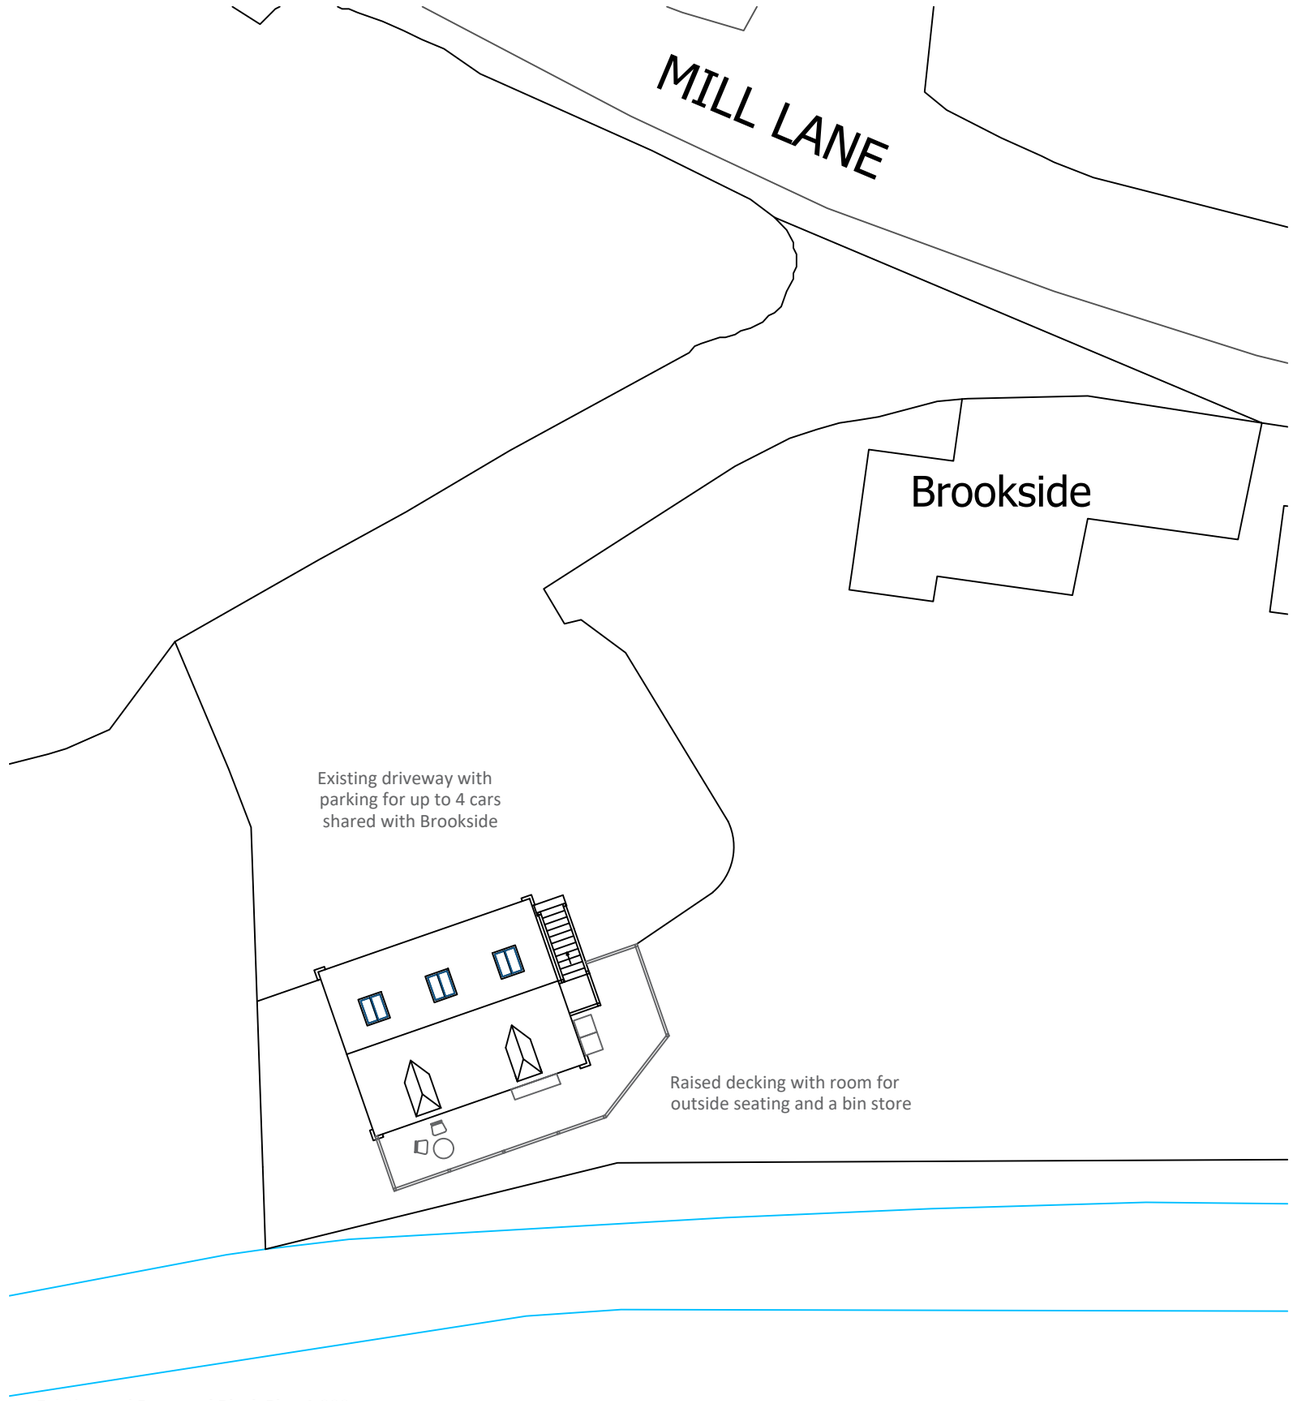

Existing and Proposed Block Plan 1:200

WHILST EVERY EFFORT HAS BEEN TAKEN TO ENSURE THE ACCURACY OF THESE PLANS ALL DIMENSIONS FOR CONSTRUCTION PURPOSES MUST BE CONFIRMED ON SITE.

EVANS PLANNING & DESIGN

Hilary Evans
BSc(Hons), DIP Town Planning, MRTPI
BA(Hons) Architectural Technology
planninganddesign@netevans.com
07866 534501

Project:
Change of Use of Annex
Building Rear of Brookside, Mill Lane, Corston

Title:
Site Location and Block Plan

Project No: 23018	Drawing No: 23018/01
Status: Planning	Date: 25/09/2023
Revision: B	Scale: 1:1250 & 1:200

Scale bar: 1:200

0 5 10