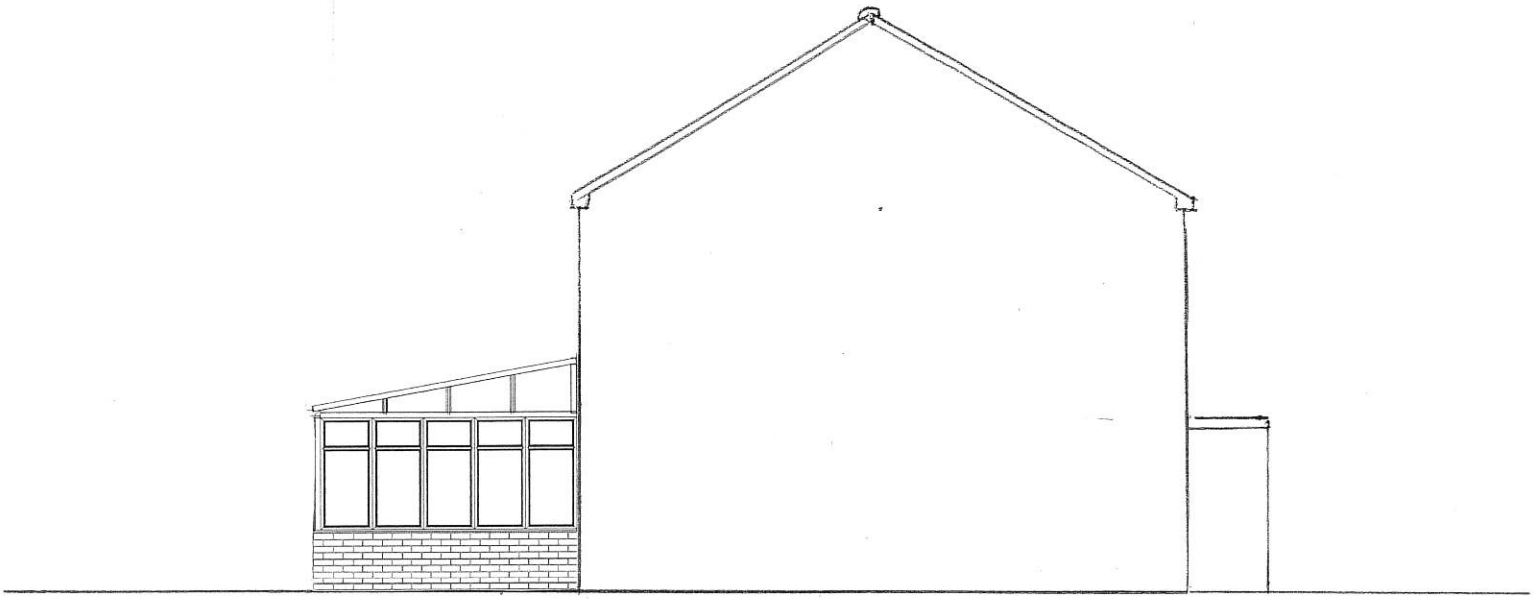

PROPOSED

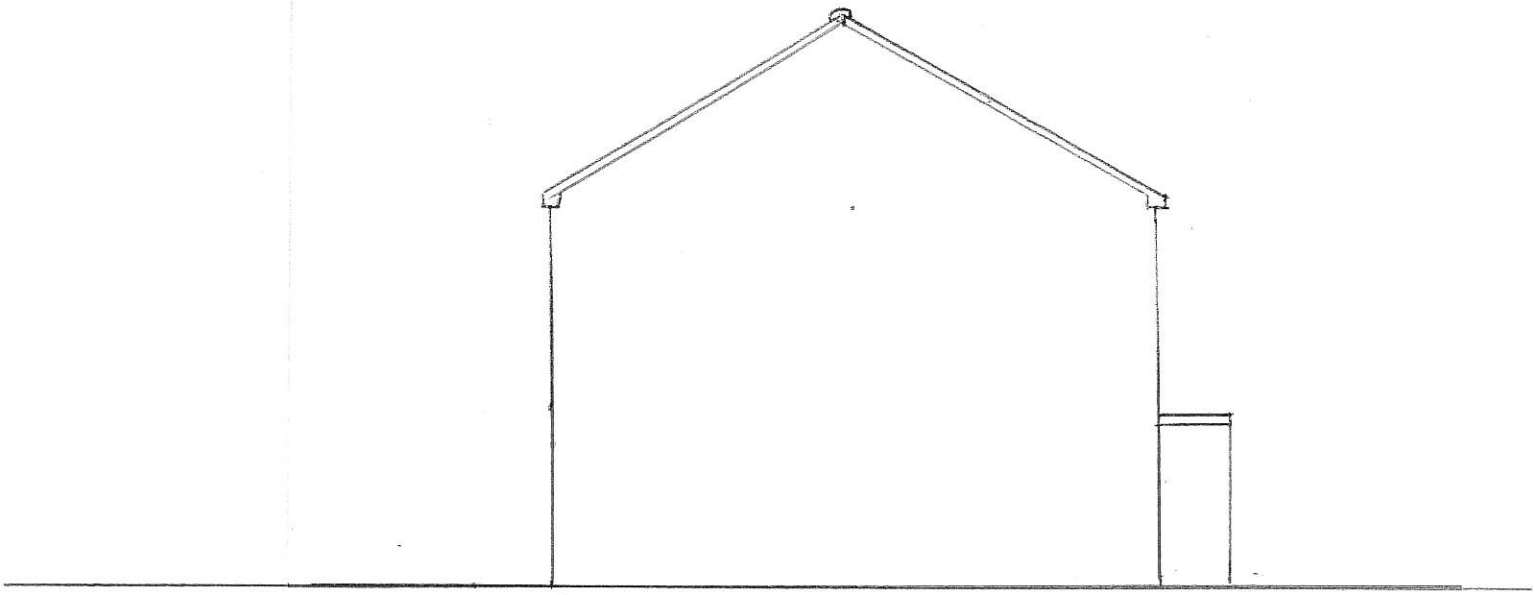

EXISTING

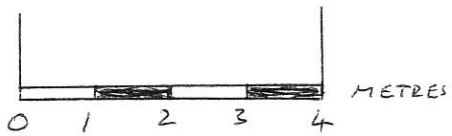

7 KINGSDOWN ROAD	EXISTING RIGHT ELEVATION PROPOSED RIGHT ELEVATION	SCALE 1:100