

PROPOSED

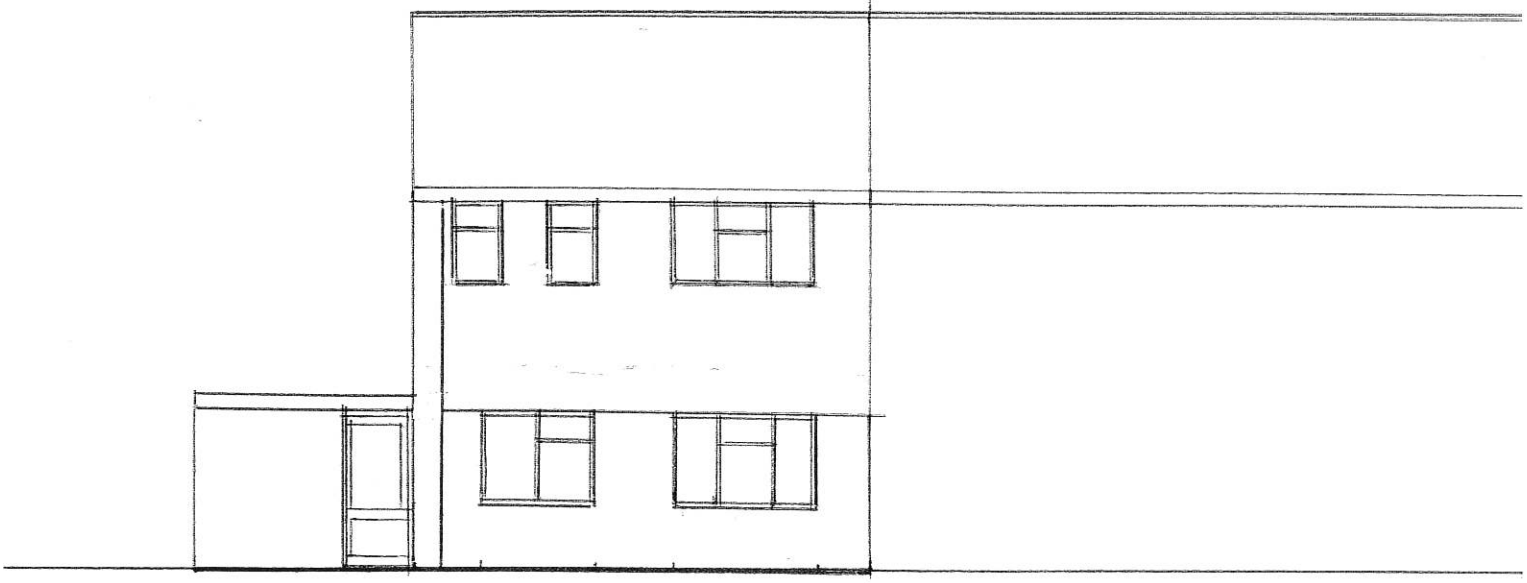

EXISTING

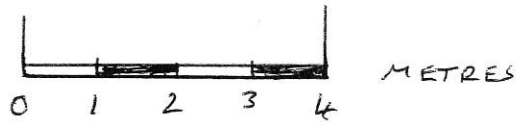

7 KINGSDOWN ROAD	EXISTING REAR ELEVATION	SCALE 1:100
	PROPOSED REAR ELEVATION	