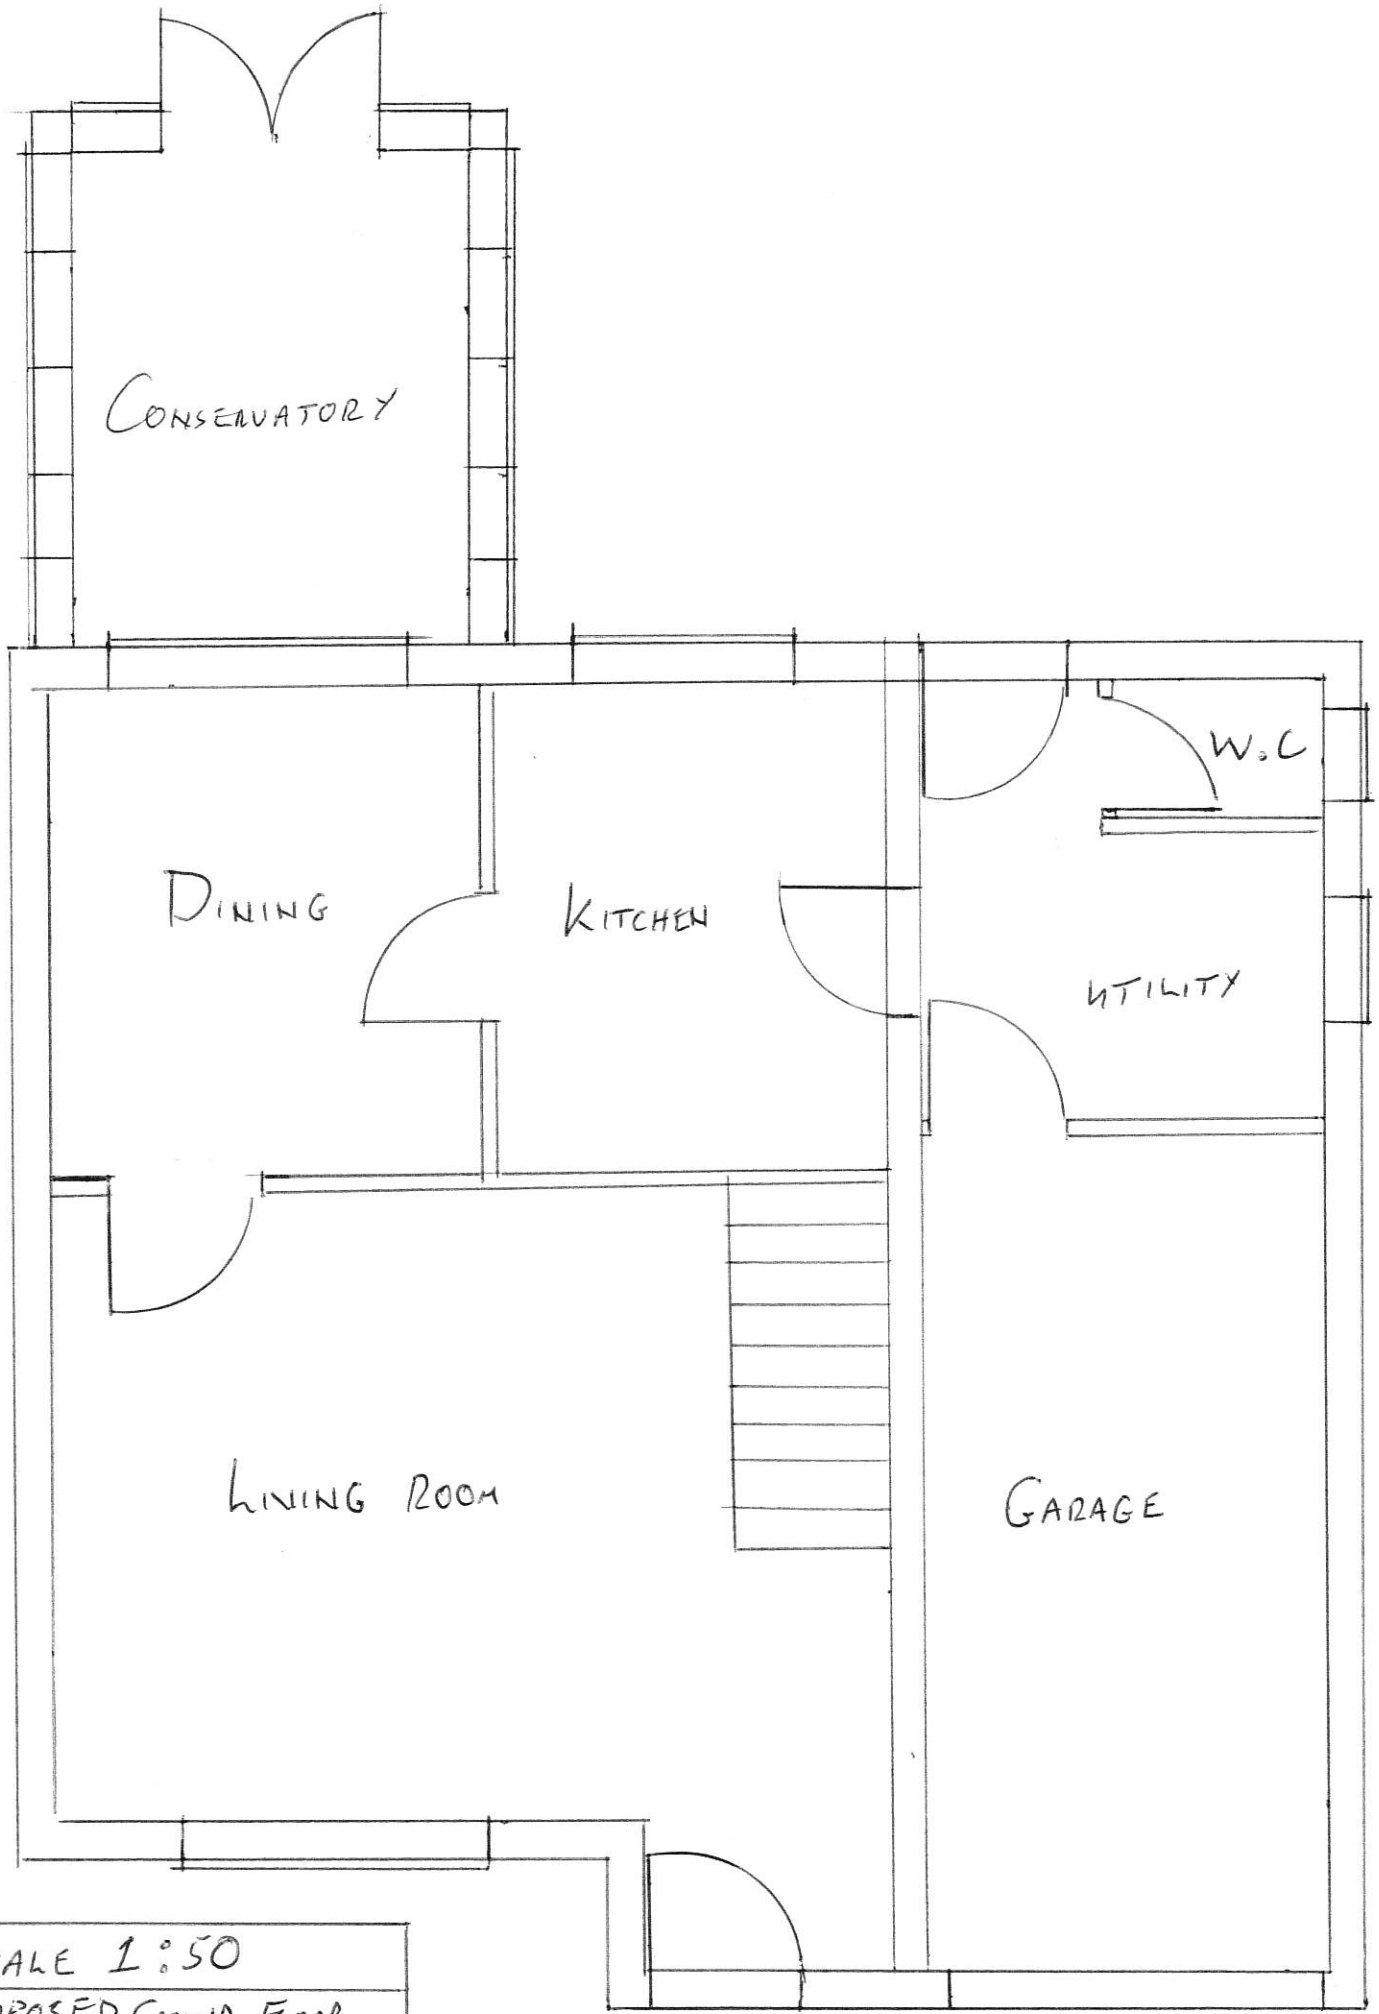

SCALE 1:50

PROPOSED GROUND FLOOR PLAN

17 KINGSDOWN ROAD