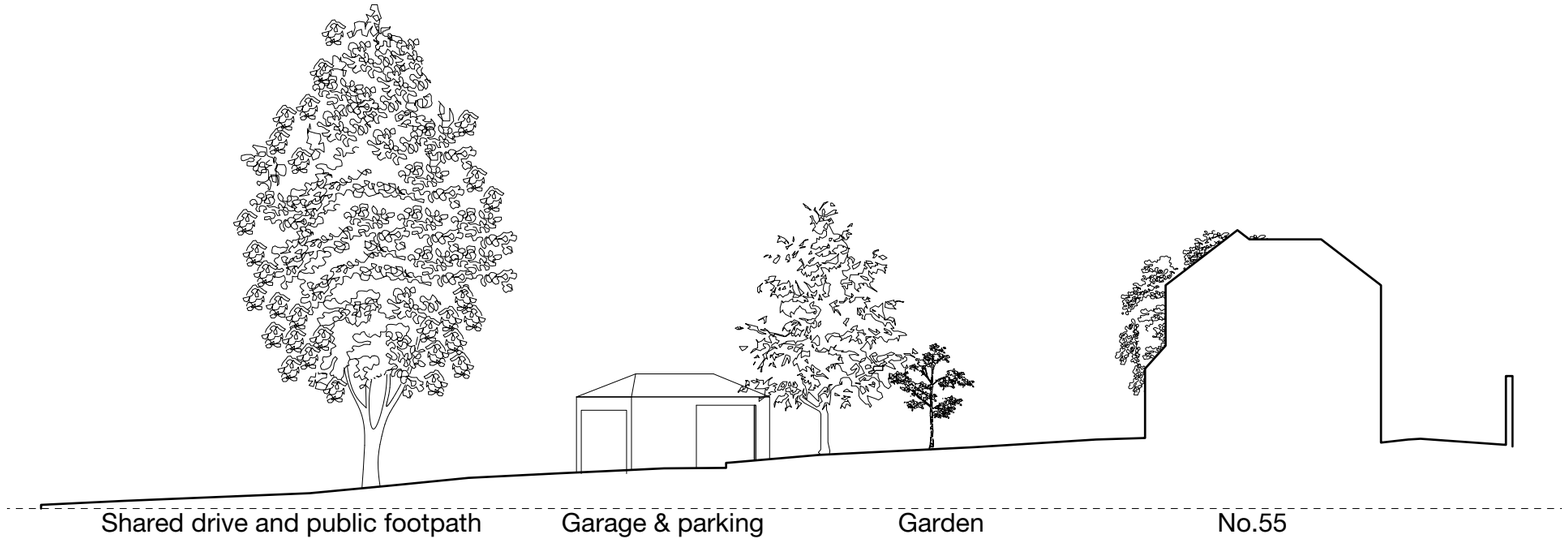

Existing site section A
scale 1:200

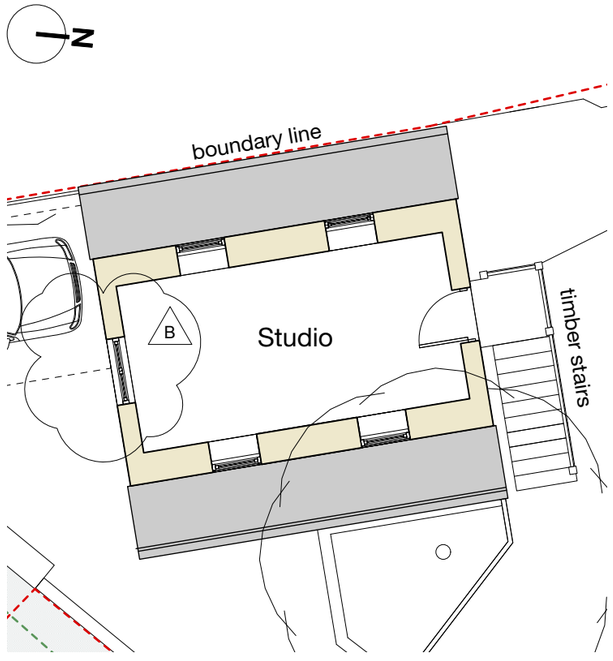

Proposed first floor plan
scale 1:100

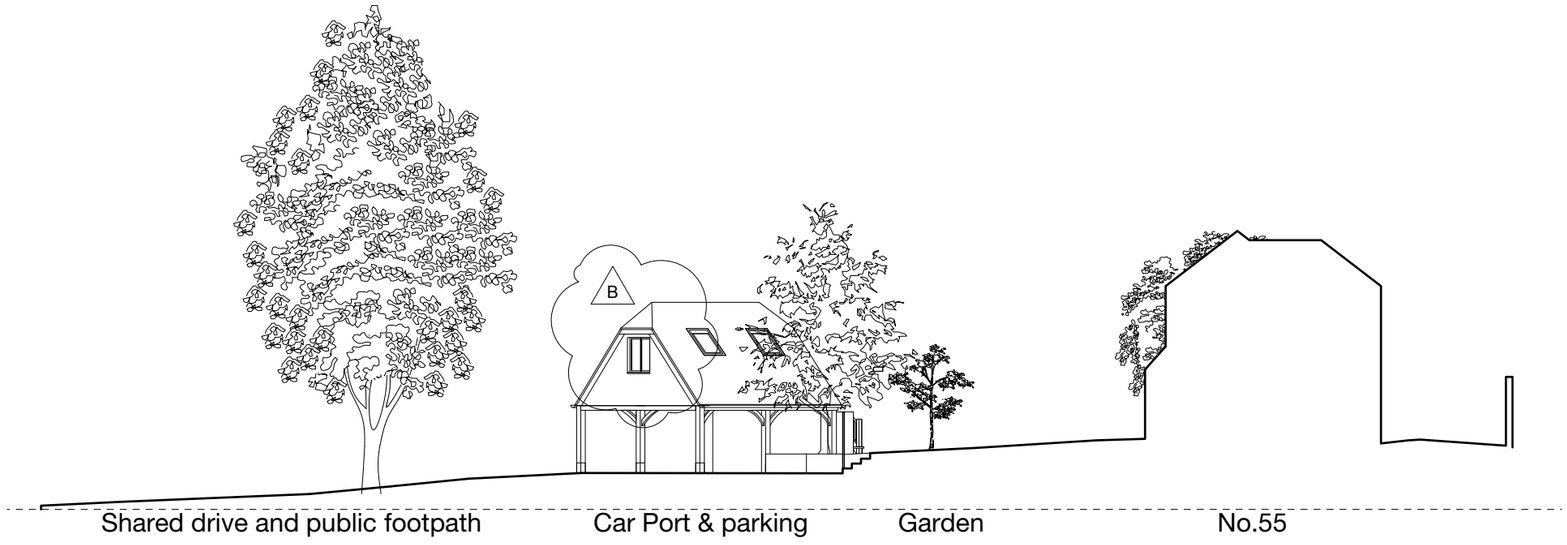

Proposed site section A
scale 1:200

0 1 2 3 4 5 M

milton architects

Milton Architects Ltd
Old Stables Court The Parade
Marlborough Wiltshire SN8 1NE

Telephone 01672 514354
Email mail@miltonarchitects.co.uk

Project : 55 London Road
Marlborough
Driveway Alterations

Contents: Existing & Proposed Site Section
& Proposed Car Port First Floor Plan

Date : Oct 2022

Scale : 1:100 & 1:200 Size : ISO A3

Drawing : **2023 / 03_103** **B**