ELEVATIONS

UNIT D1, D2, D3 - PROPOSED PV PANELS AND HEAT PUMPS

PV

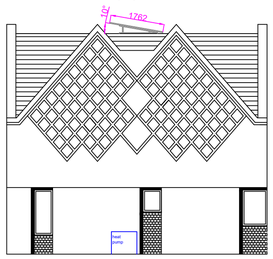

SIDE ELEVATION - EAST
(Dual carriageway side)

PV

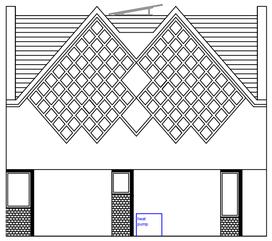

SIDE ELEVATION - WEST

PV Panels on top of flat roof area and/or integrated PV panels on South elevation



FRONT ELEVATION - SOUTH

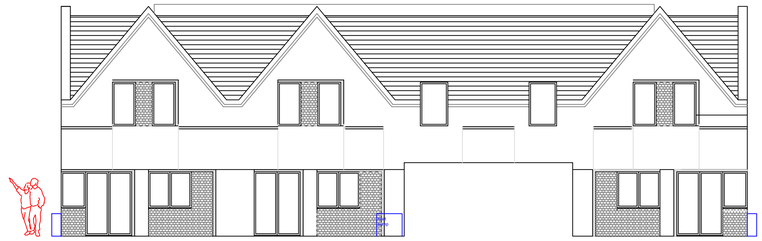

REAR ELEVATION - NORTH (facing listed dwellings)

ROOF PLAN

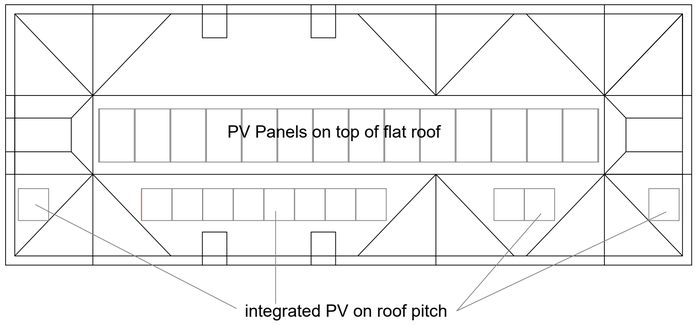

UNIT C - PROPOSED HEAT PUMP

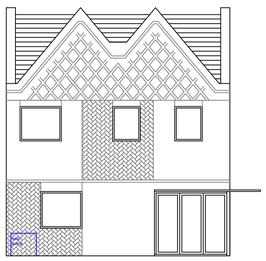

SIDE ELEVATION - EAST

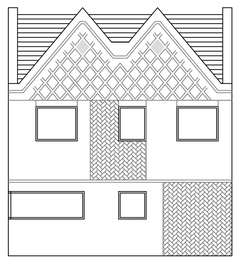

SIDE ELEVATION - WEST

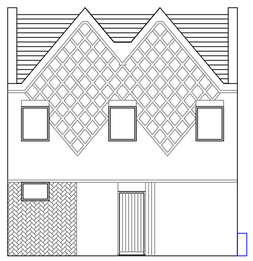

FRONT ELEVATION - SOUTH

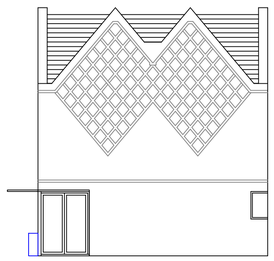

REAR ELEVATION - NORTH

Scale 1:100
0 1 2 3 4

POPE plan build

Address:
Development at the rear of
82 St Ann Street, Salisbury, SP1 2DX

Title:
Unit D's - PV panels and heat pump
Unit C - heat pump

Date:	Scale:	Drawing no:	Drawn by:
October 2023	1:100	1	Rita Pope