NOTES:
THIS DRAWING IS COPYRIGHT OF THE ARCHITECTS AND MUST NOT BE USED WITHOUT THEIR PERMISSION. ALL DIMENSIONS TO BE CHECKED ON SITE. DISCREPANCIES AND OMISSIONS TO BE REPORTED IMMEDIATELY TO THE ARCHITECT.

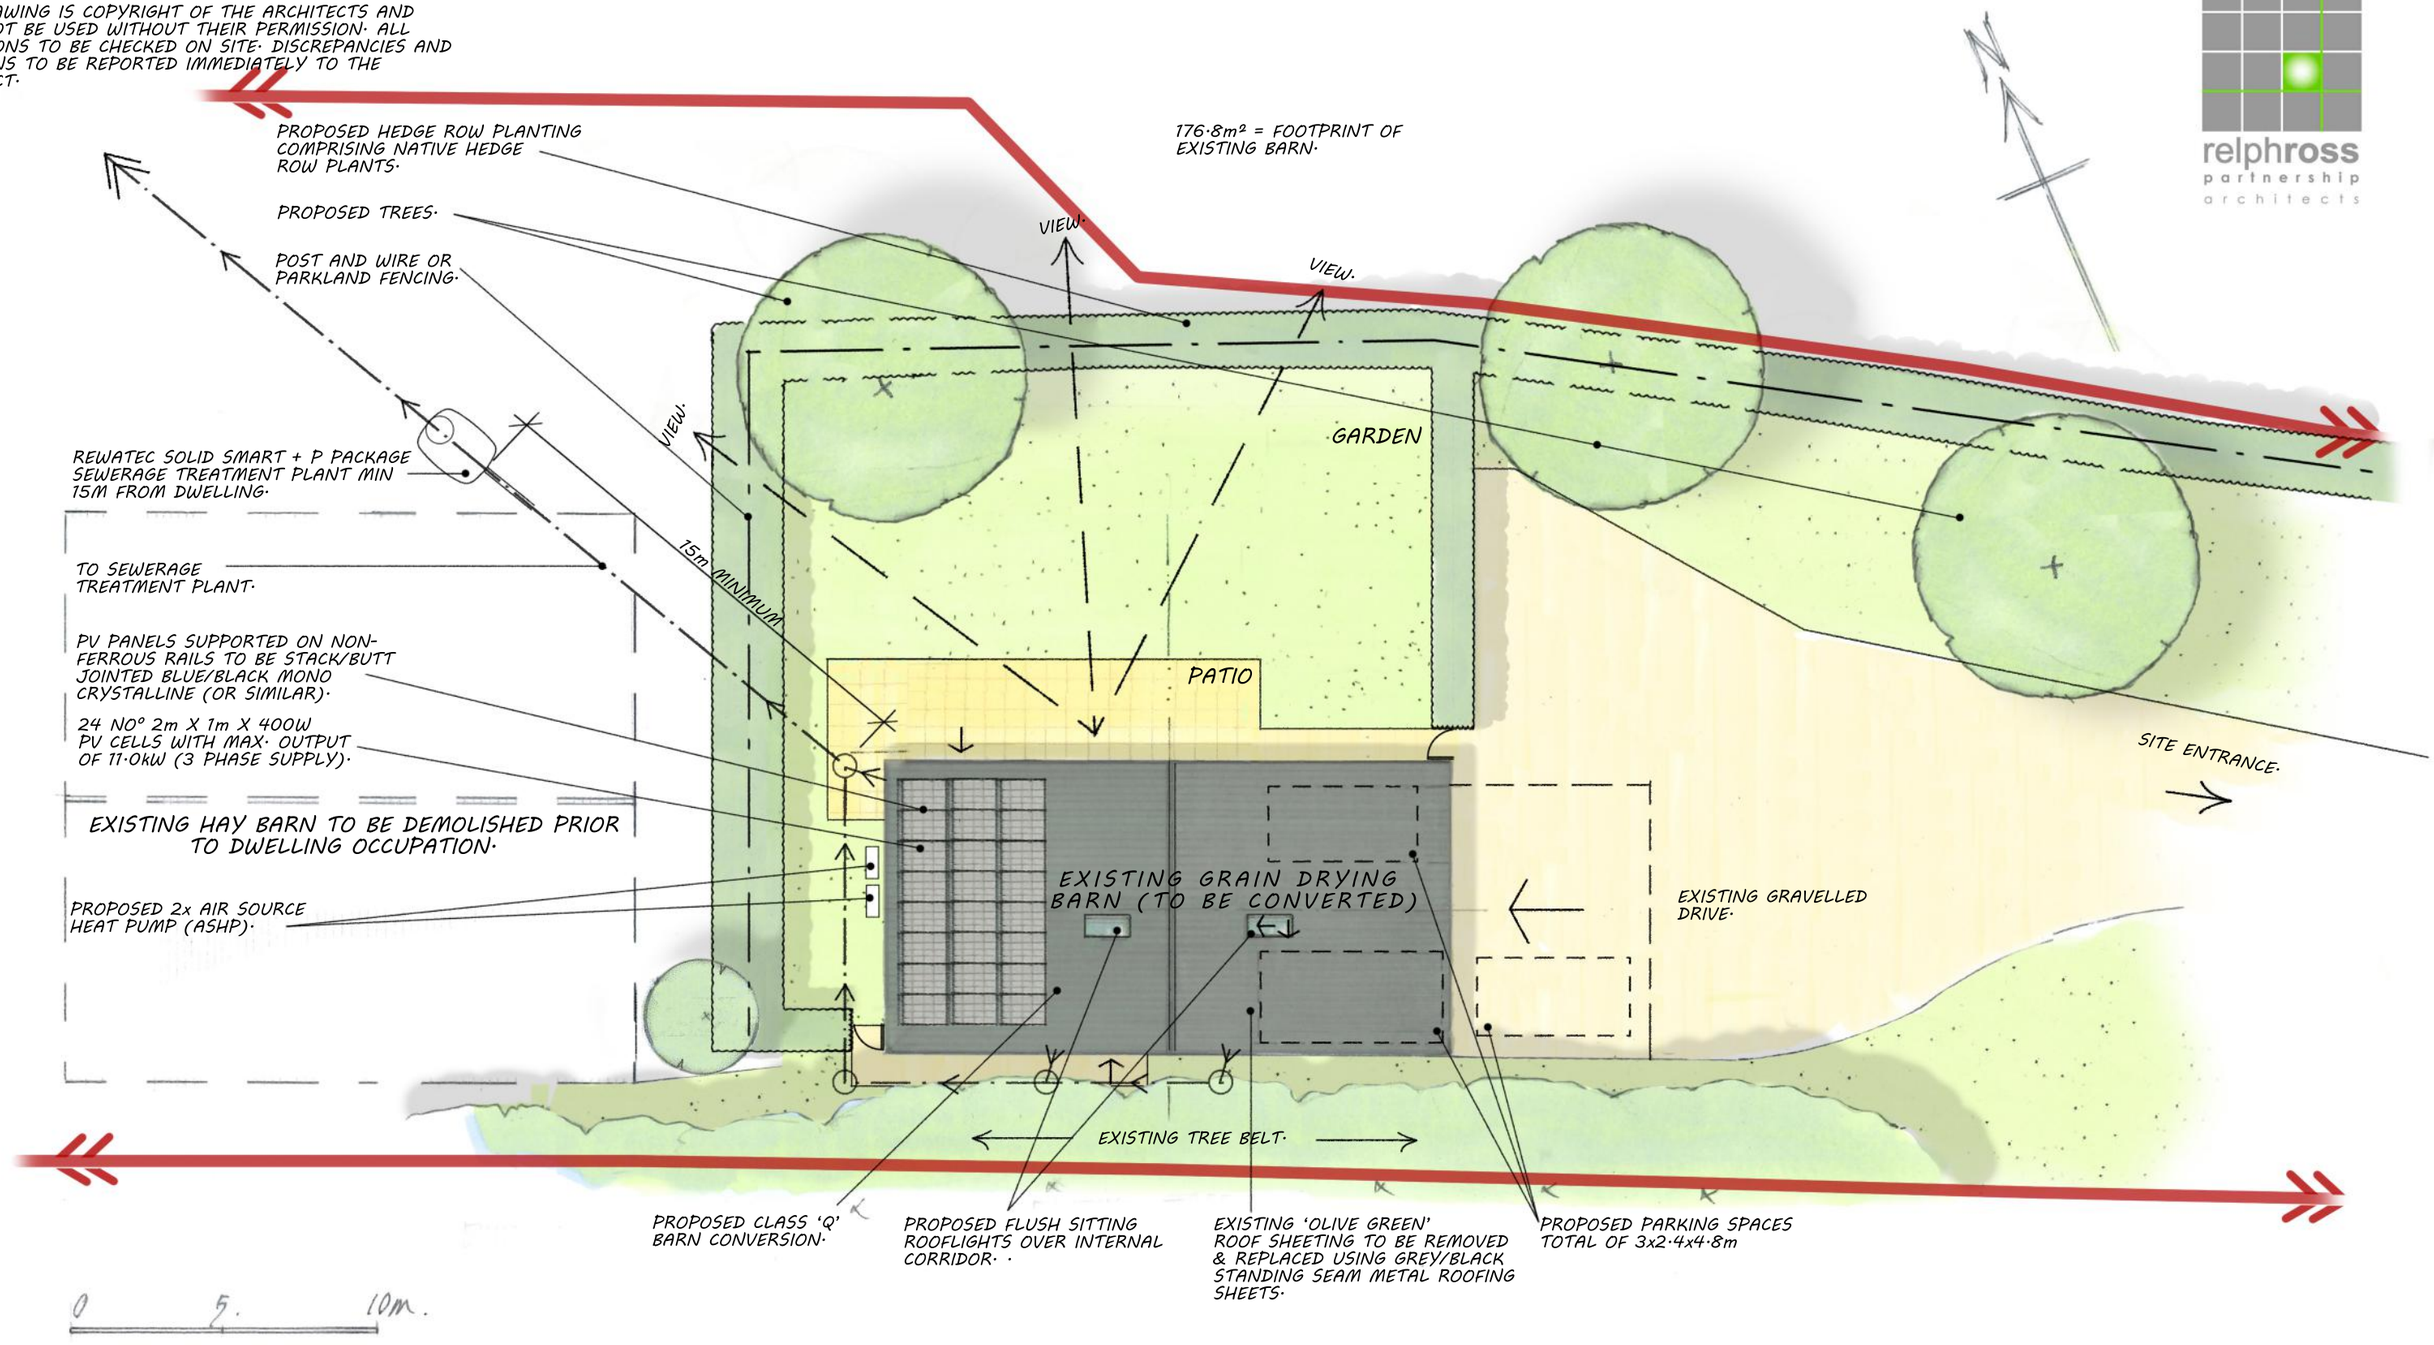


REV C - CLADDING AMENDED. - 04/10/23
REV B - GARDEN LAYOUT AMENDED. - 26/09/23
REV A - PV PANELS ADDED & BOARDING ROTATED. - 22/09/23

DWG NO° 22/3414/300 C

PROPOSED CLASS 'Q' BARN CONVERSION AT DURNFORD BARN, GREAT DURNFORD, SALISBURY, SP4 6AZ
PROPOSED SITE/ ROOF PLAN, SCALE 1:200 @ A3, © R.R.P.L. AUGUST 2022.