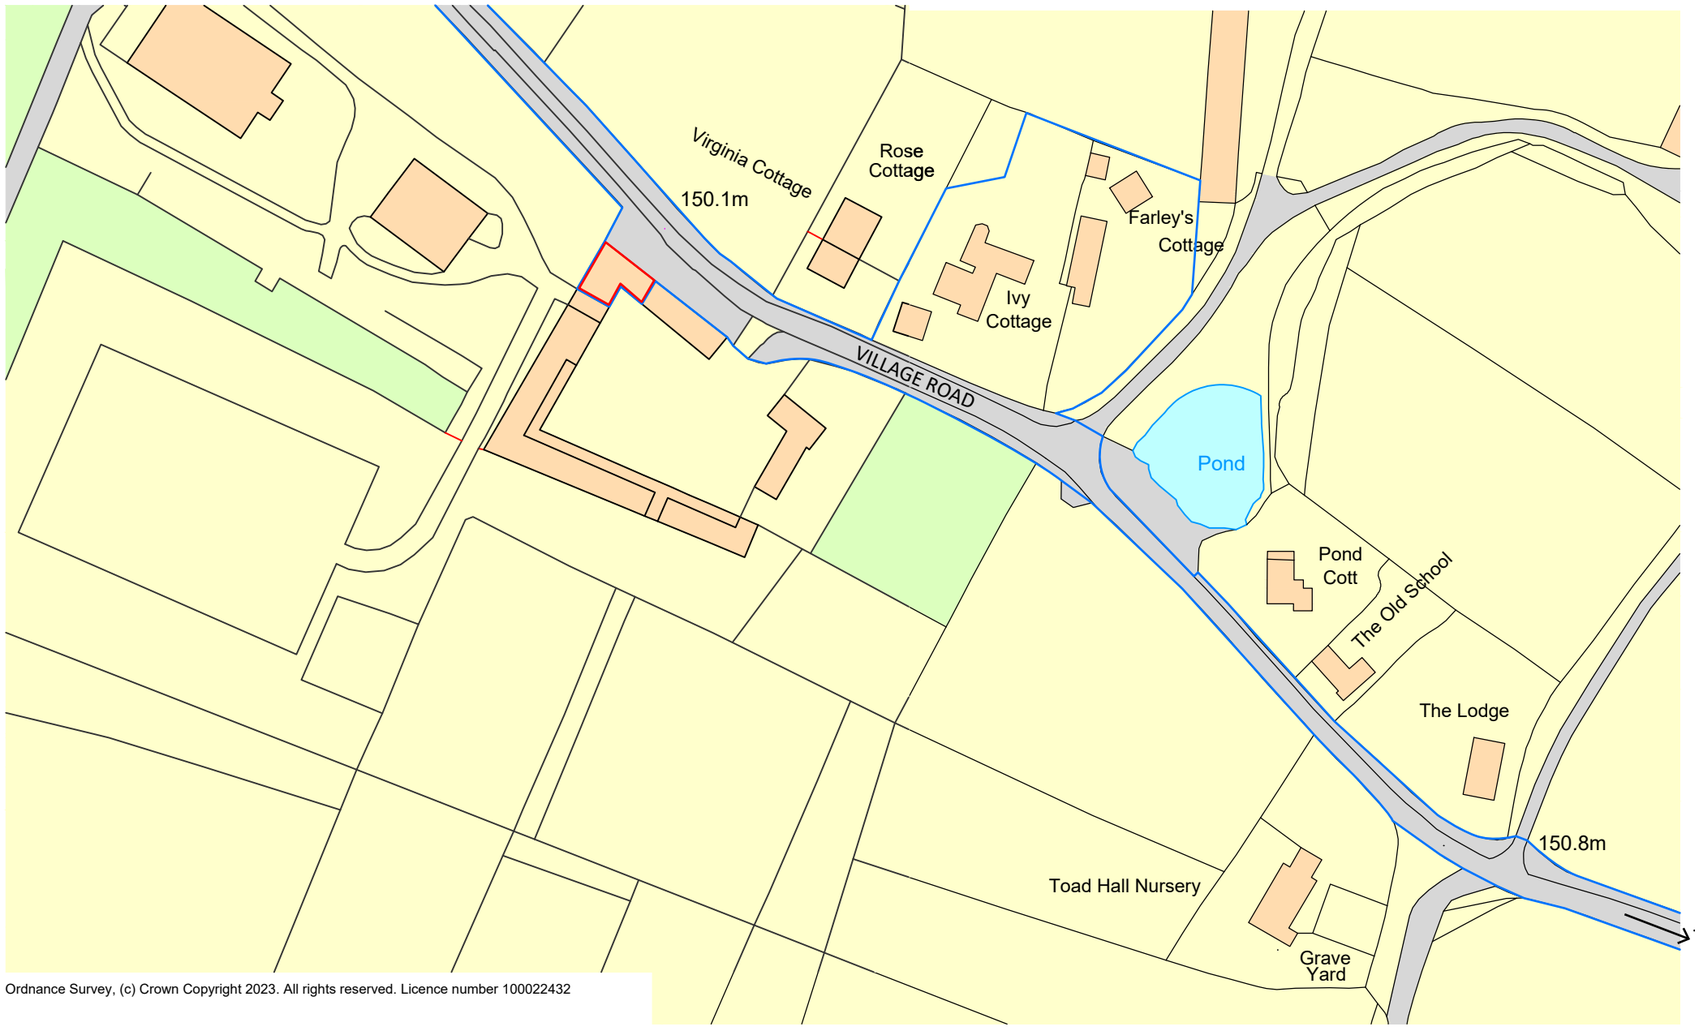

Ordnance Survey, (c) Crown Copyright 2023. All rights reserved. Licence number 100022432

LOCATION PLAN

1:1250

0m 20m 40m 60m

revisions | int | date

Contractors, Sub Contractors and Suppliers are to check all relevant dimensions and levels of site and buildings before commencing any shop drawings or building work.

This drawing is copyright and may not be reproduced in any part or form without the written consent of Fowler Architecture & Planning.

project
STABLE YARD
Rockley

drawing
Location Plan
SN8 1RT

scale: 1:1250 @A3
date: August'23

230130-01
drawing no | rev

FOWLER ARCHITECTURE & PLANNING

39 High Street
Pewsey
Wiltshire
SN9 5AF

01672 569444
enquiries@faap.co.uk