BA14 6JD

Supplied by: www.ukmapcentre.com
Serial No:271787
Centre Coordinates:389053,159877
Production Date: 19/09/2023 11:55:44

North

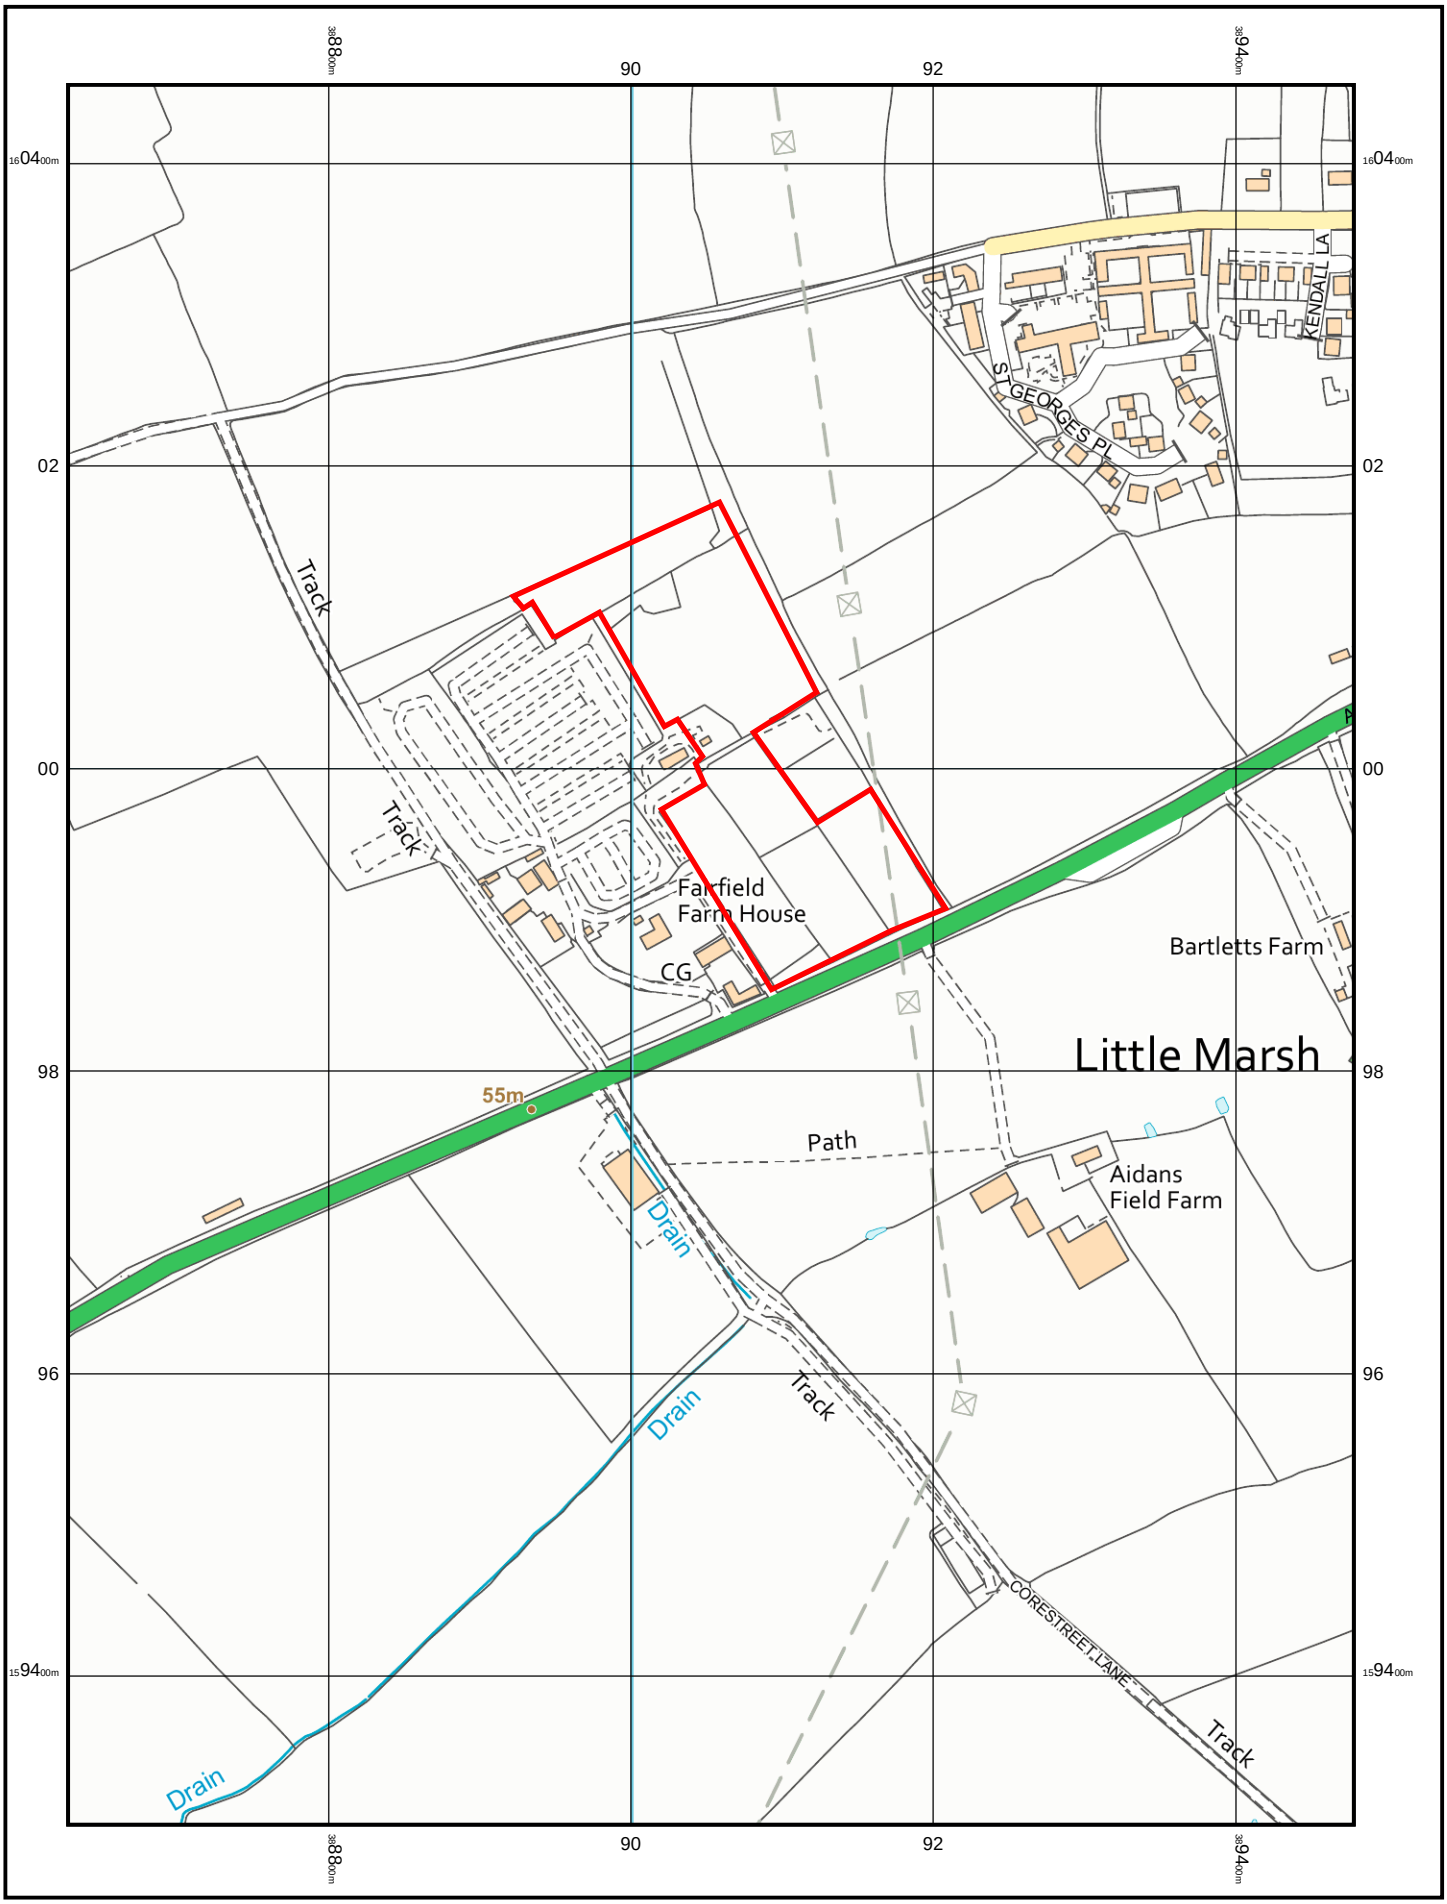

© Crown copyright and database rights 2023 Ordnance Survey 100048957.
The representation of road, track or path is no evidence of a boundary or right of way. The representation of features as lines is no evidence of a property boundary.

UK MAP CENTRE .com

0m 1cm = 50m 250m

Scale 1:5000

Ordnance Survey Licensed Data