NOTES:
THIS DRAWING IS COPYRIGHT OF THE ARCHITECTS AND MUST NOT BE USED WITHOUT THEIR PERMISSION. ALL DIMENSIONS TO BE CHECKED ON SITE. DISCREPANCIES AND OMISSIONS TO BE REPORTED IMMEDIATELY TO THE ARCHITECT.

relphross partnership architects

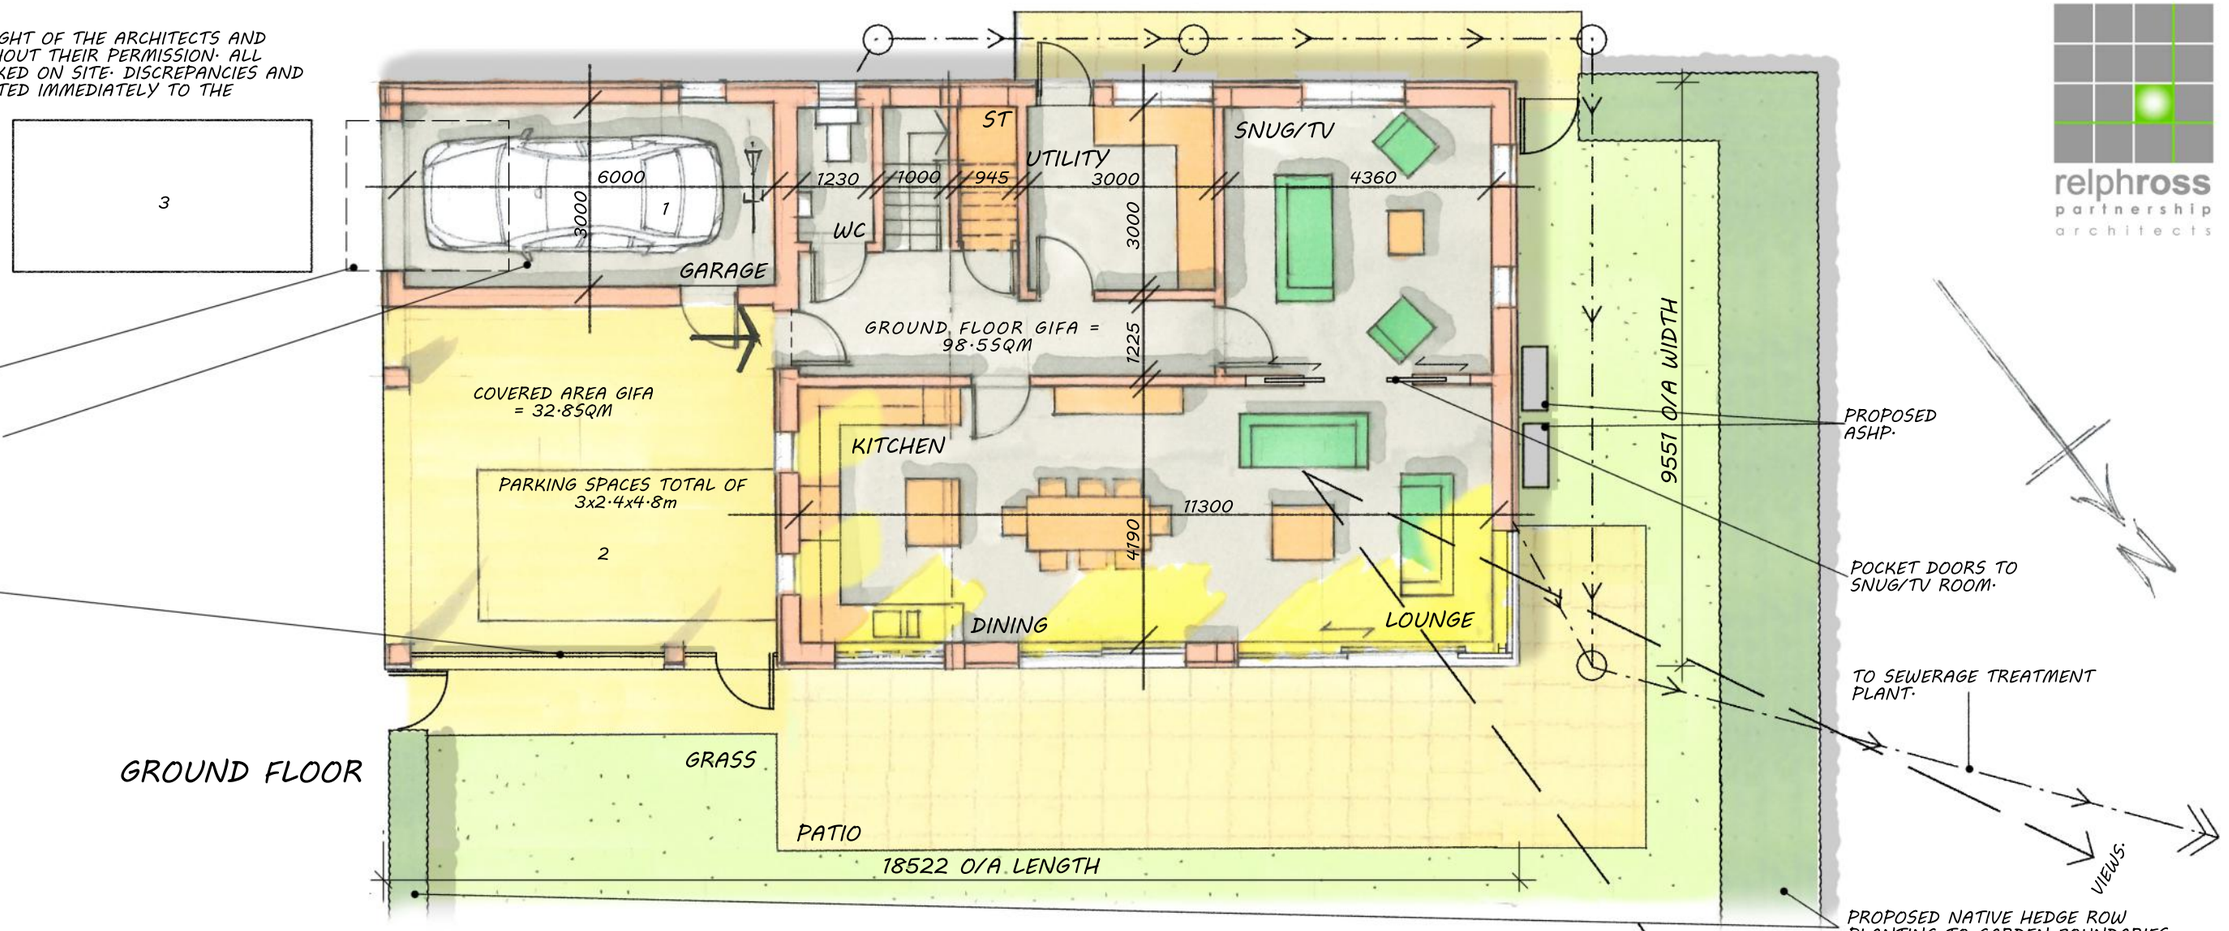

GROUND FLOOR

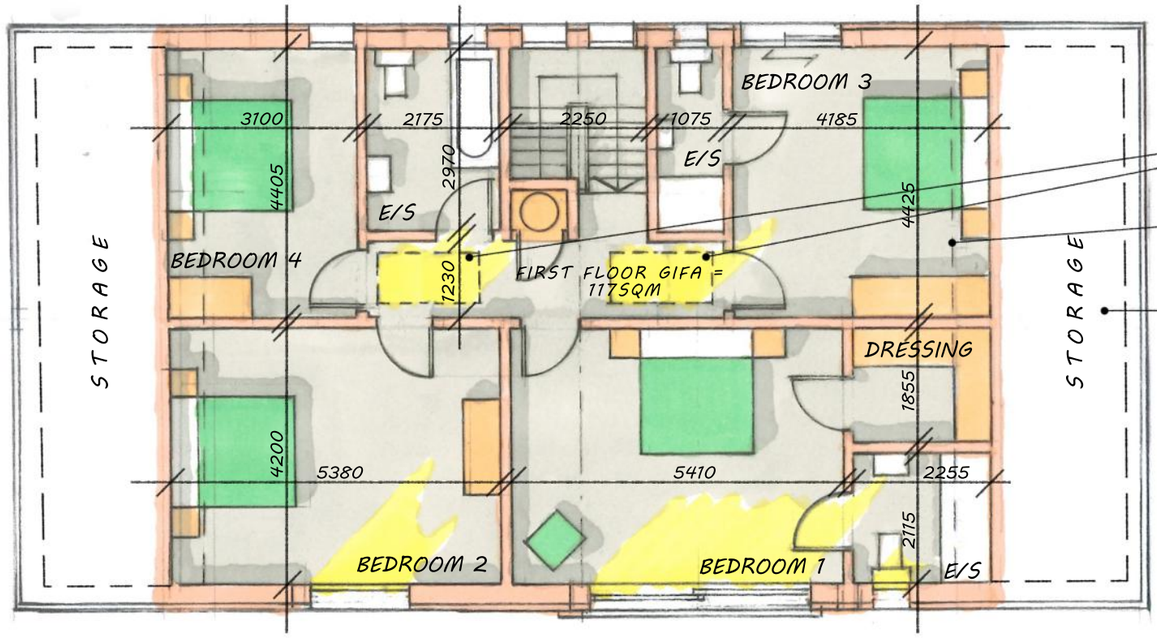

FIRST FLOOR

GROSS INTERNAL FLOOR AREAS (GIFA)

GF DWELLING GIFA =	98.55QM
GF GARAGE =	17.85QM
GF COVERED AREA =	32.85QM
FF DWELLING =	117.5QM
FF STORAGE =	16.15SQM

0 5M.

REV A - GARDEN LAYOUT AMENDED. - 26/09/23

DWG NO° 22/3414/301 A

PROPOSED CLASS 'Q' BARN CONVERSION AT DURNFORD BARN, GREAT DURNFORD, SALISBURY, SP4 6AZ
PROPOSED FLOOR PLAN, SCALE 1:100 @ A3, © R.R.P.L. AUGUST 2022.