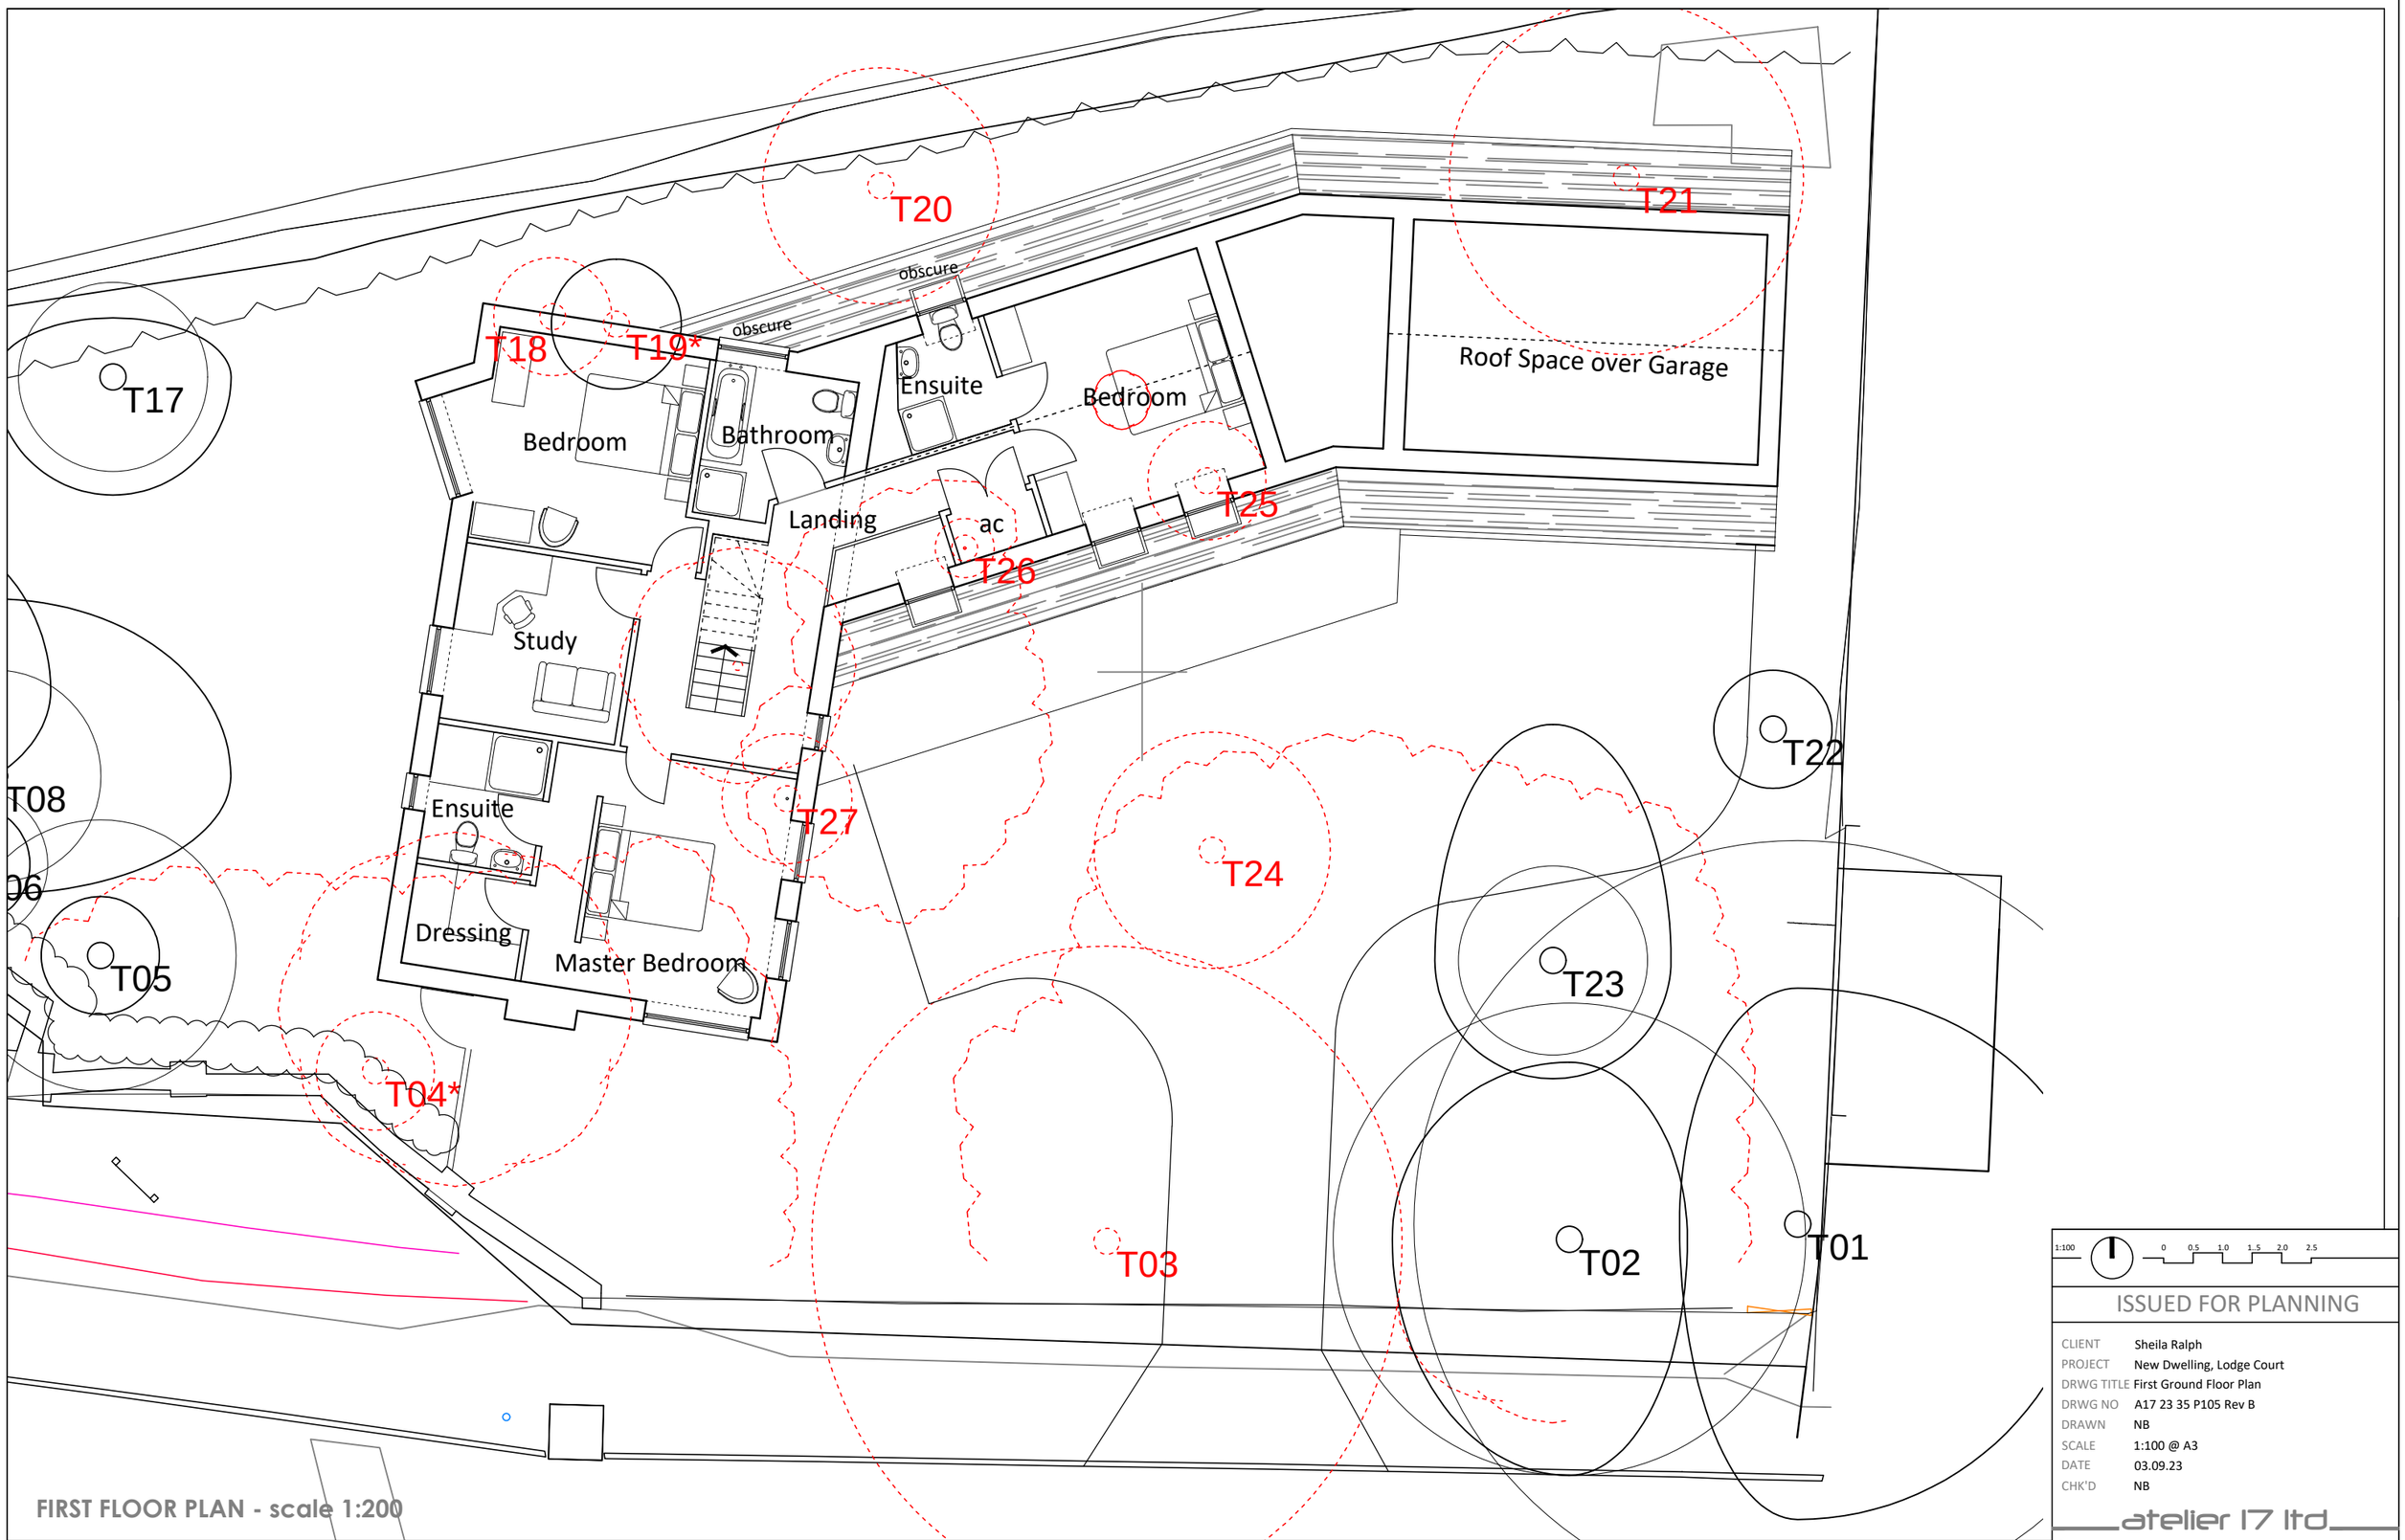



# Proposed Drawings - Land Opposite Trowbridge Lodge, Lodge Court

1:100 0 0.5 1.0 1.5 2.0 2.5

ISSUED FOR PLANNING

| | |
|---|---|
| CLIENT | Sheila Ralph |
| PROJECT | New Dwelling, Lodge Court |
| DRWG TITLE | First Ground Floor Plan |
| DRWG NO | A17 23 35 P105 Rev B |
| DRAWN | NB |
| SCALE | 1:100 @ A3 |
| DATE | 03.09.23 |
| CHK'D | NB |

atelier 17 ltd
Atelier 17 Ltd, 28 Southleigh, Bradford On Avon, BA15 2EQ
mail@atelier17.co.uk www.atelier17.co.uk (01225) 862900 (01225) 862900

This drawing is copyright. Only figured dimensions to be used.
Contractors to check all dimensions before proceeding
All Survey Work undertaken for Planning and Listed Building Purposes Only.