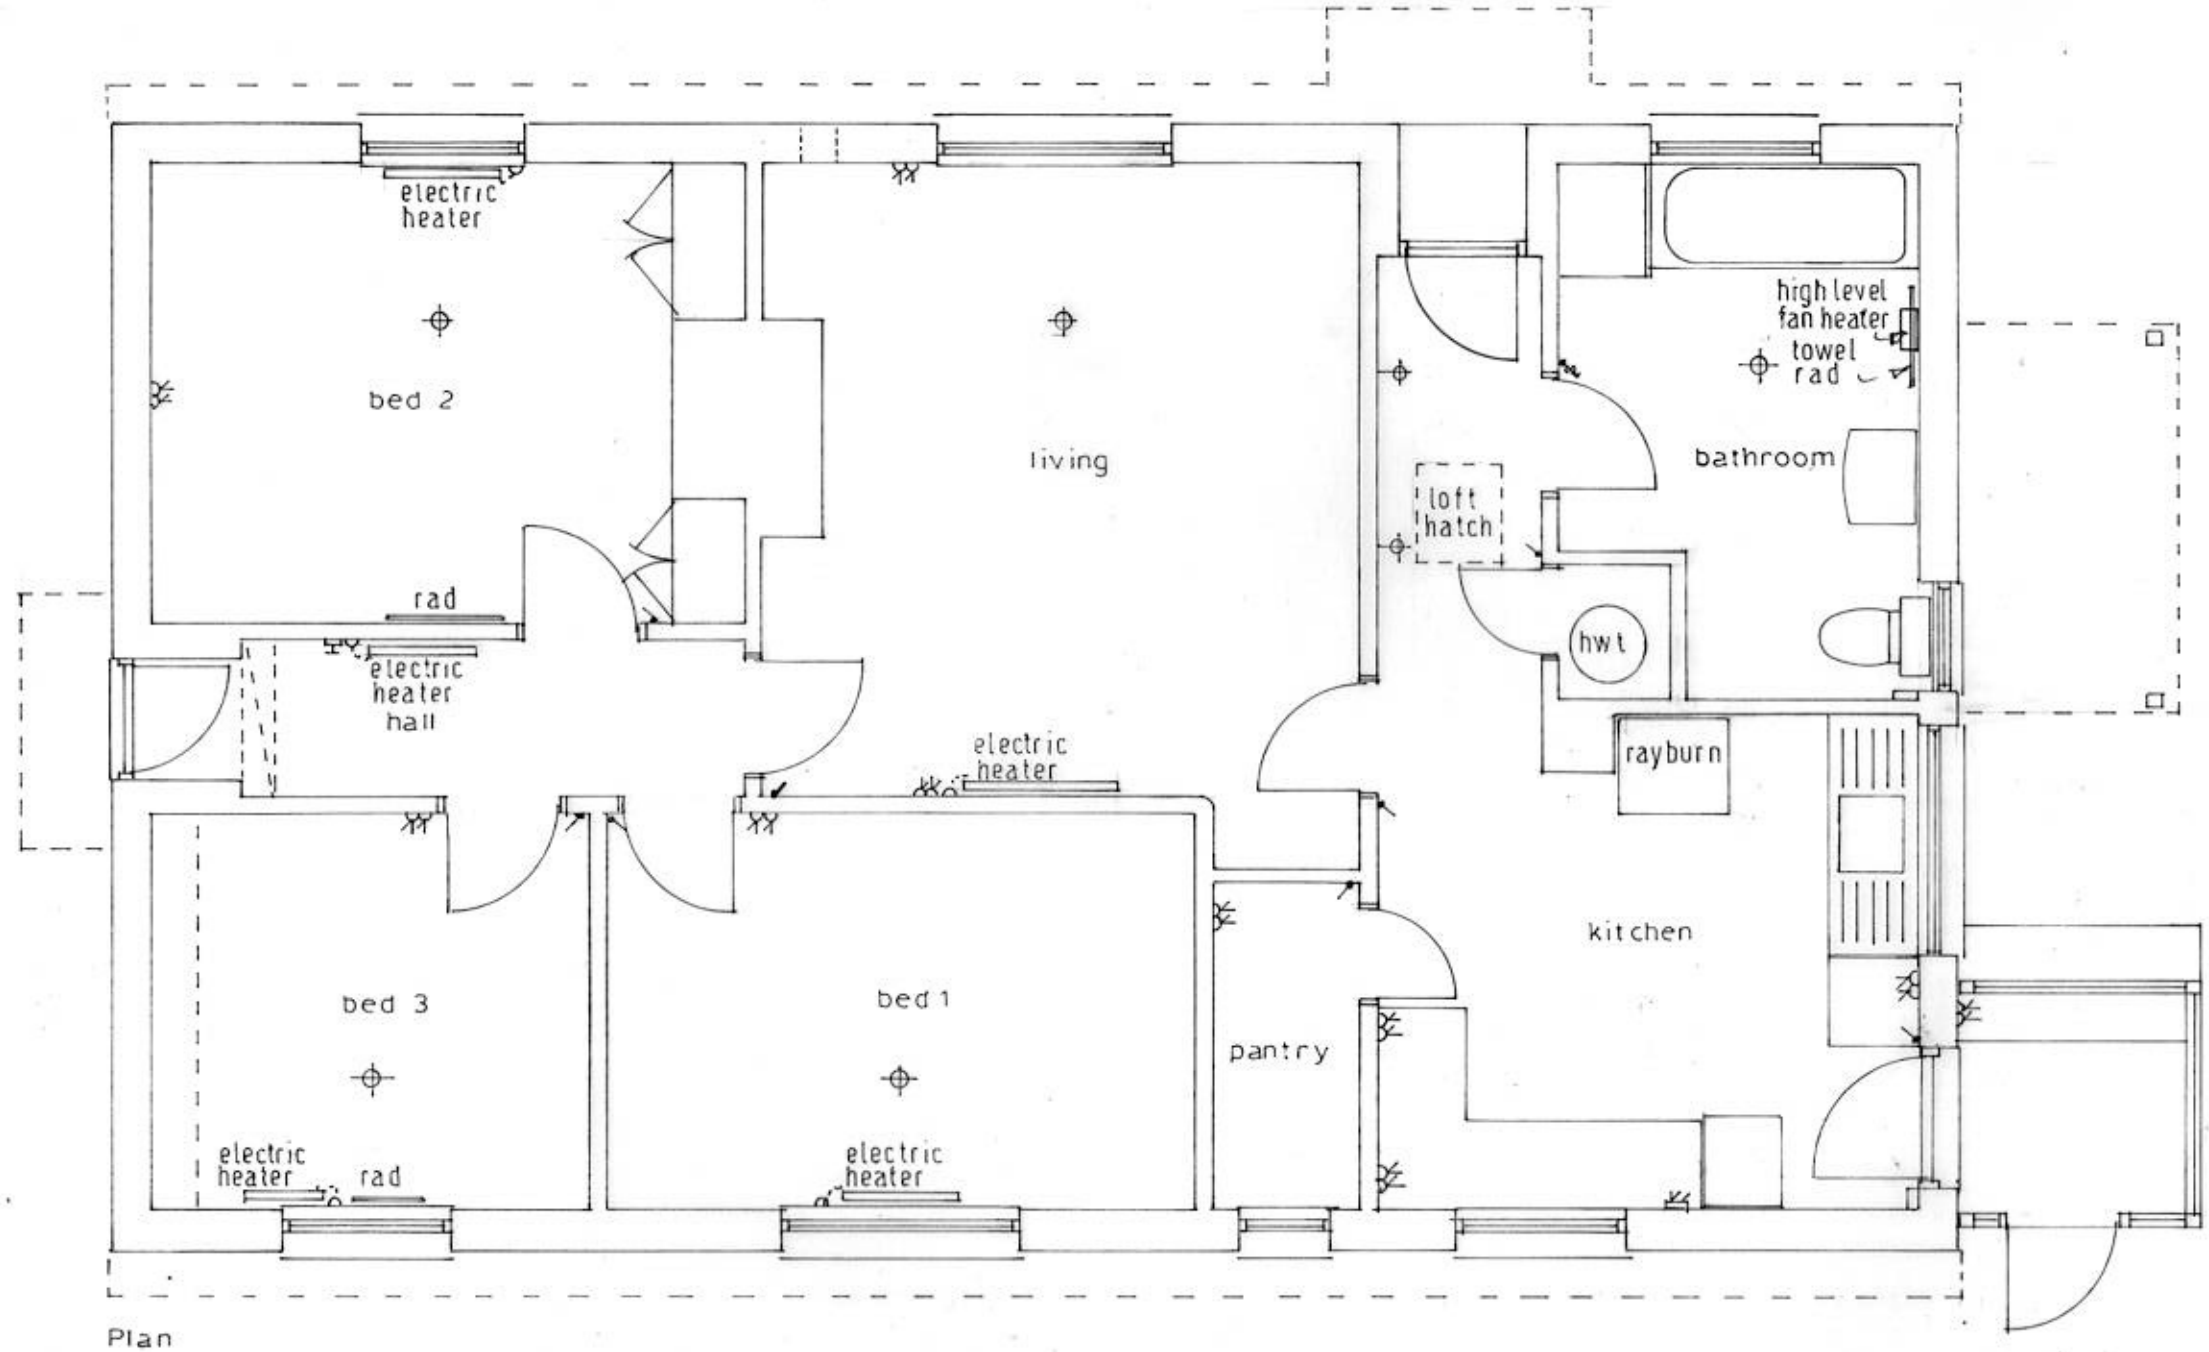

Plan

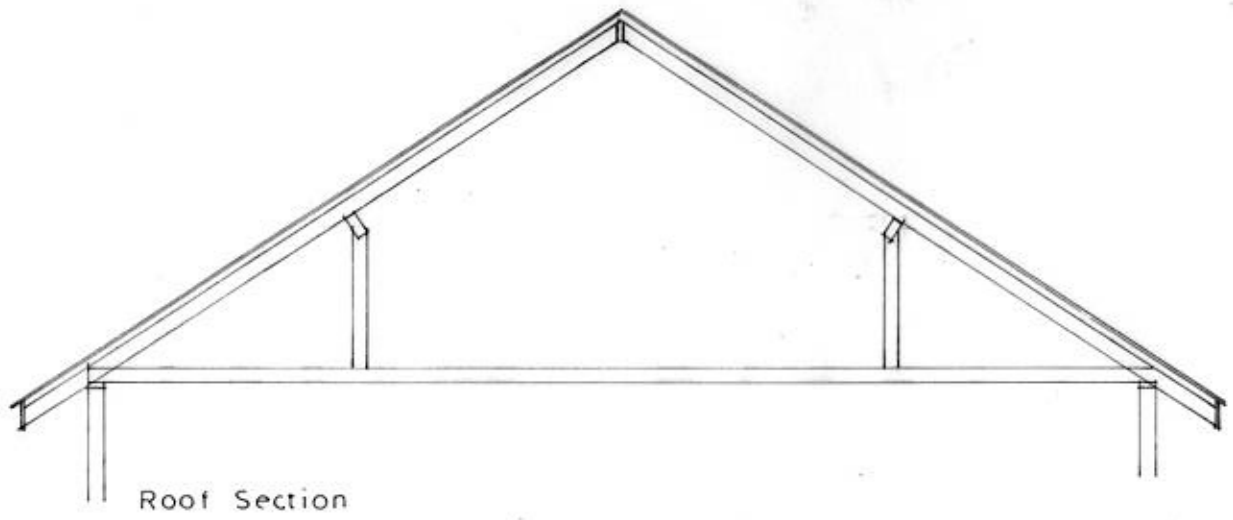

Roof Section

0 1 2 3 metres

PLANS AS EXISTING

SUNNYSIDE
NUNTON DROVE
NUNTON
SP5 4HZ

ORG. No. REV

John Coleman
ARCHITECT

page size A3

© Copyright Reserved Scale 1:50 8/2023

ABACUS 522888