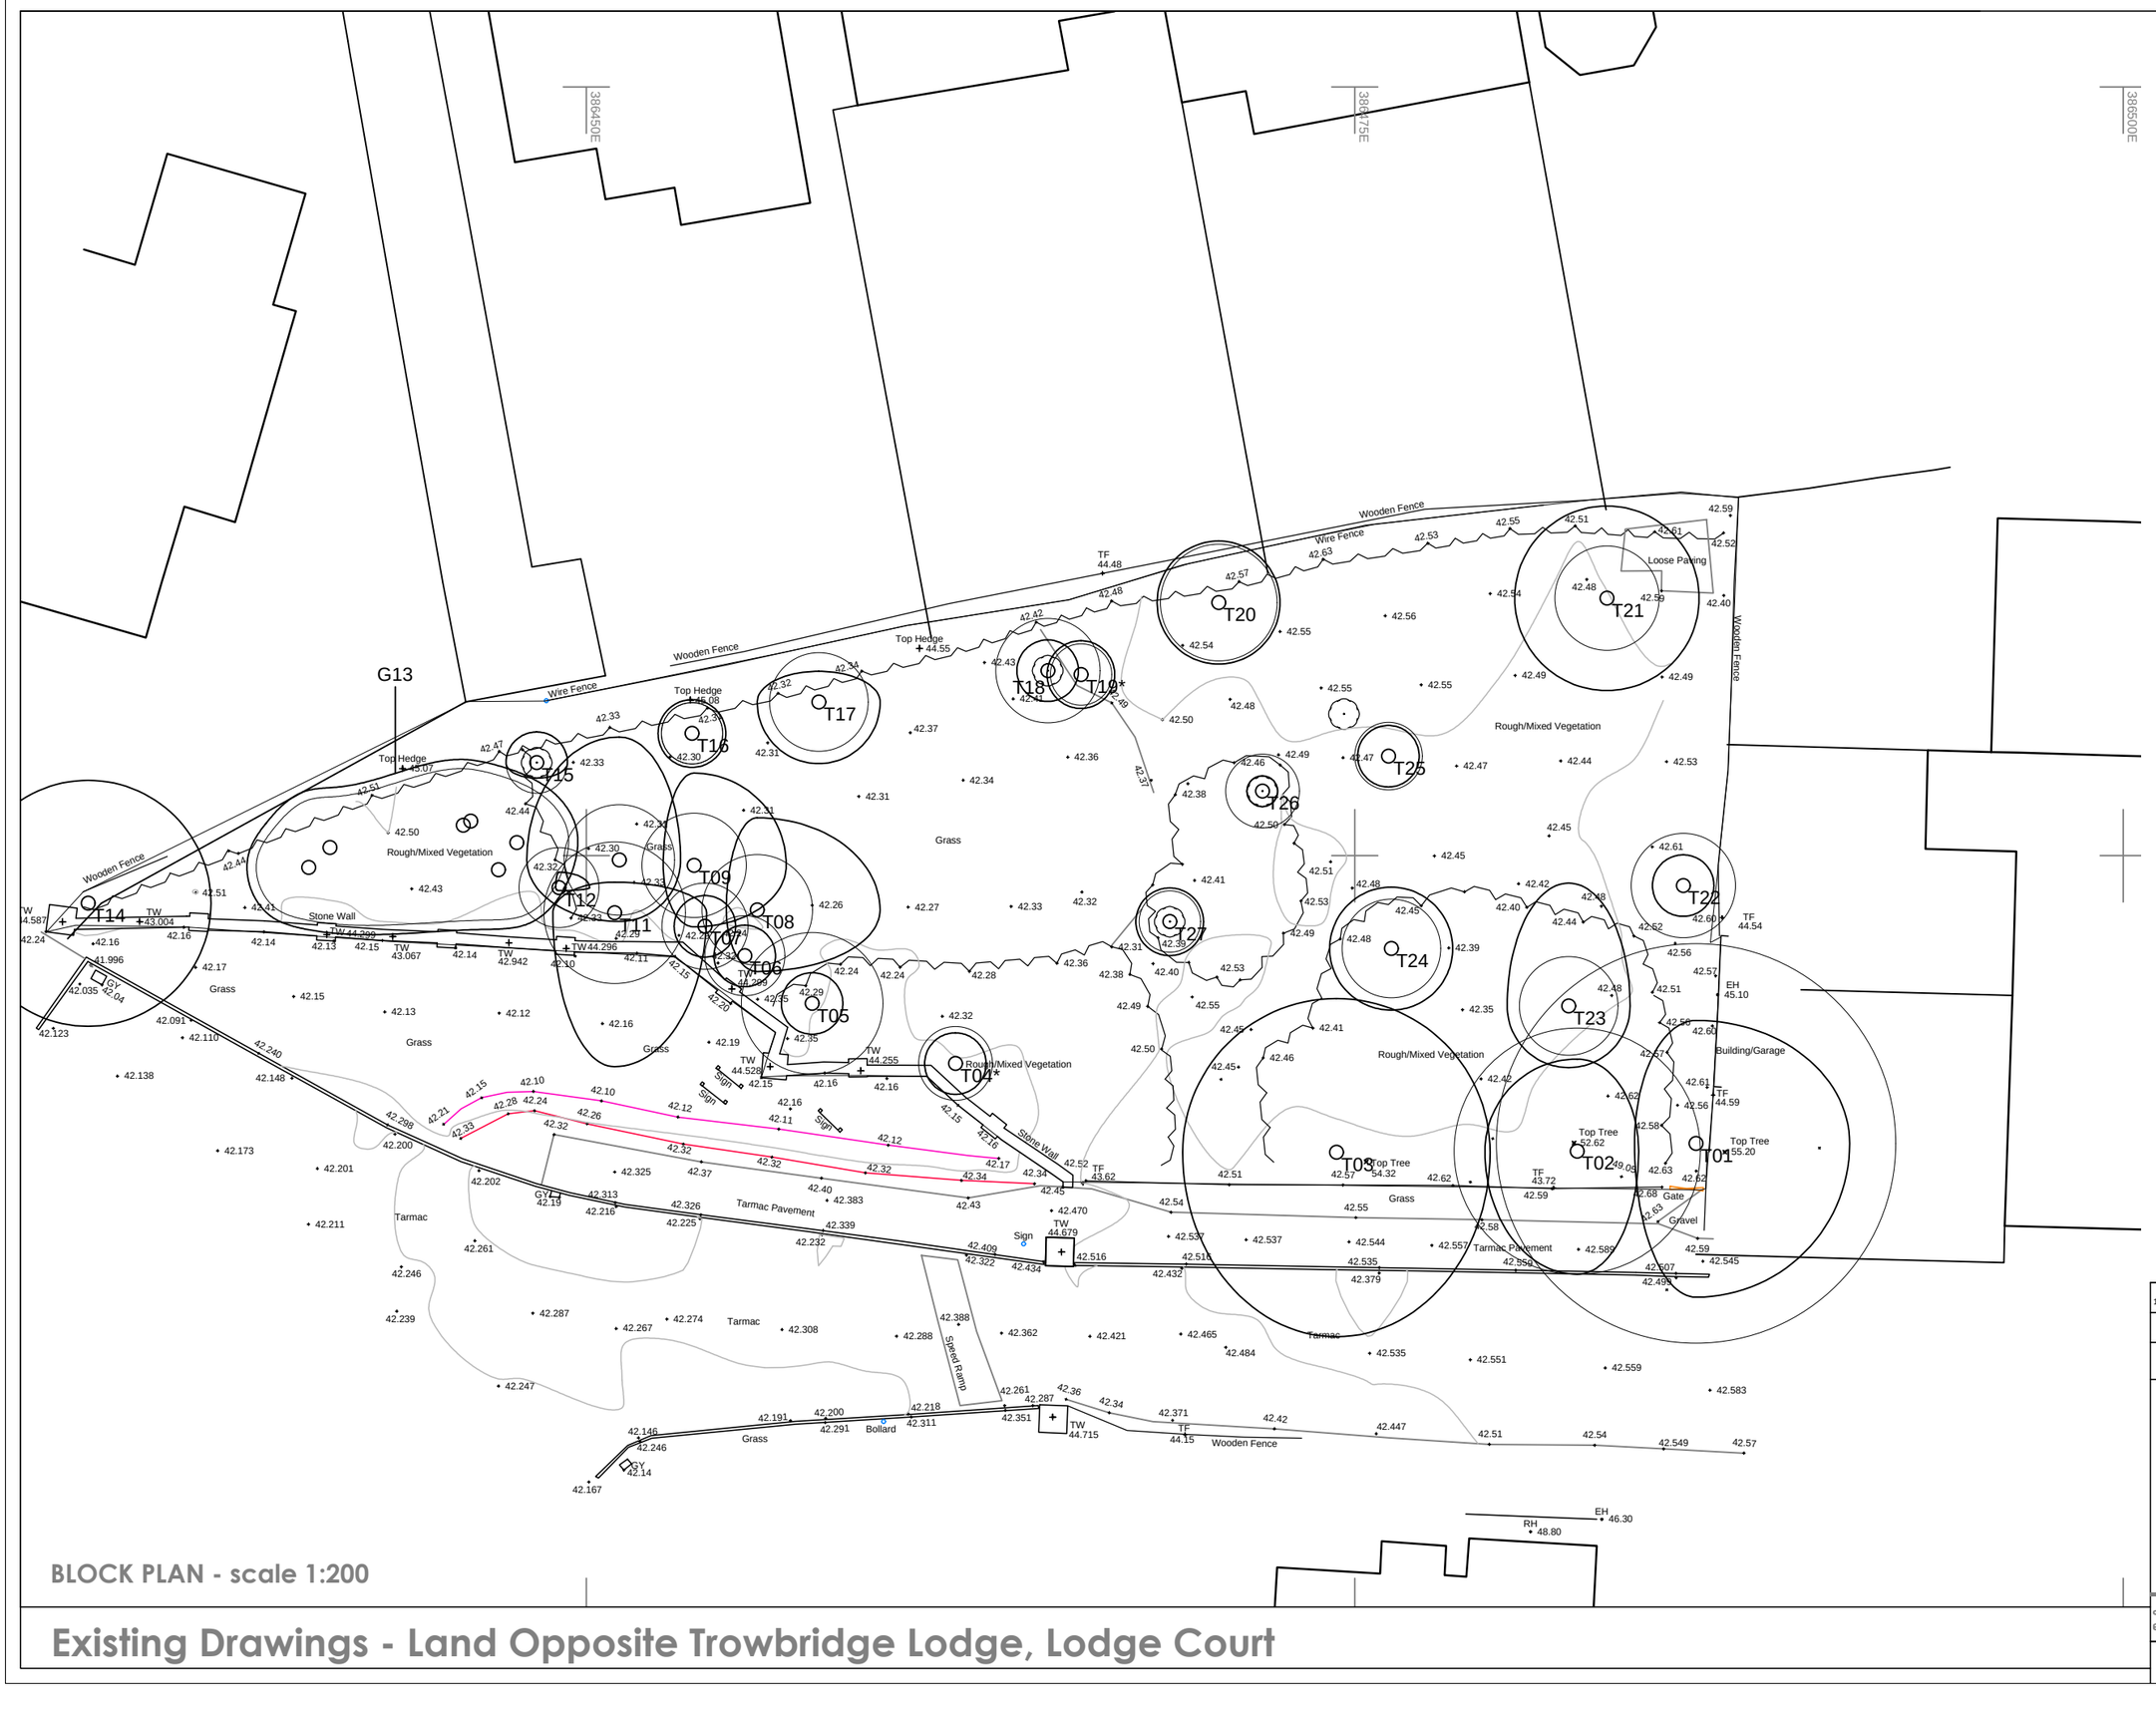

BLOCK PLAN - scale 1:200

Existing Drawings - Land Opposite Trowbridge Lodge, Lodge Court

1:200 0 1.0 2.0 3.0 4.0 5.0

ISSUED FOR PLANNING

CLIENT	Sheila Ralph
PROJECT	New Dwelling, Lodge Court
DRWG TITLE	Existing Block Plan
DRWG NO	A17 23 35 P102 Rev A
DRAWN	NB
SCALE	1:200 @ A3
DATE	03.09.23
CHK'D	NB

atelier 17 ltd
Atelier 17 Ltd, 28 Southleigh, Bradford On Avon, BA15 2EQ
mail@atelier17.co.uk W.www.atelier17.co.uk T.(01225) 862900 F.(01225) 862900

This drawing is copyright. Only figured dimensions to be used.
Contractors to check all dimensions before proceeding
All Survey Work undertaken for Planning and Listed Building Purposes Only.