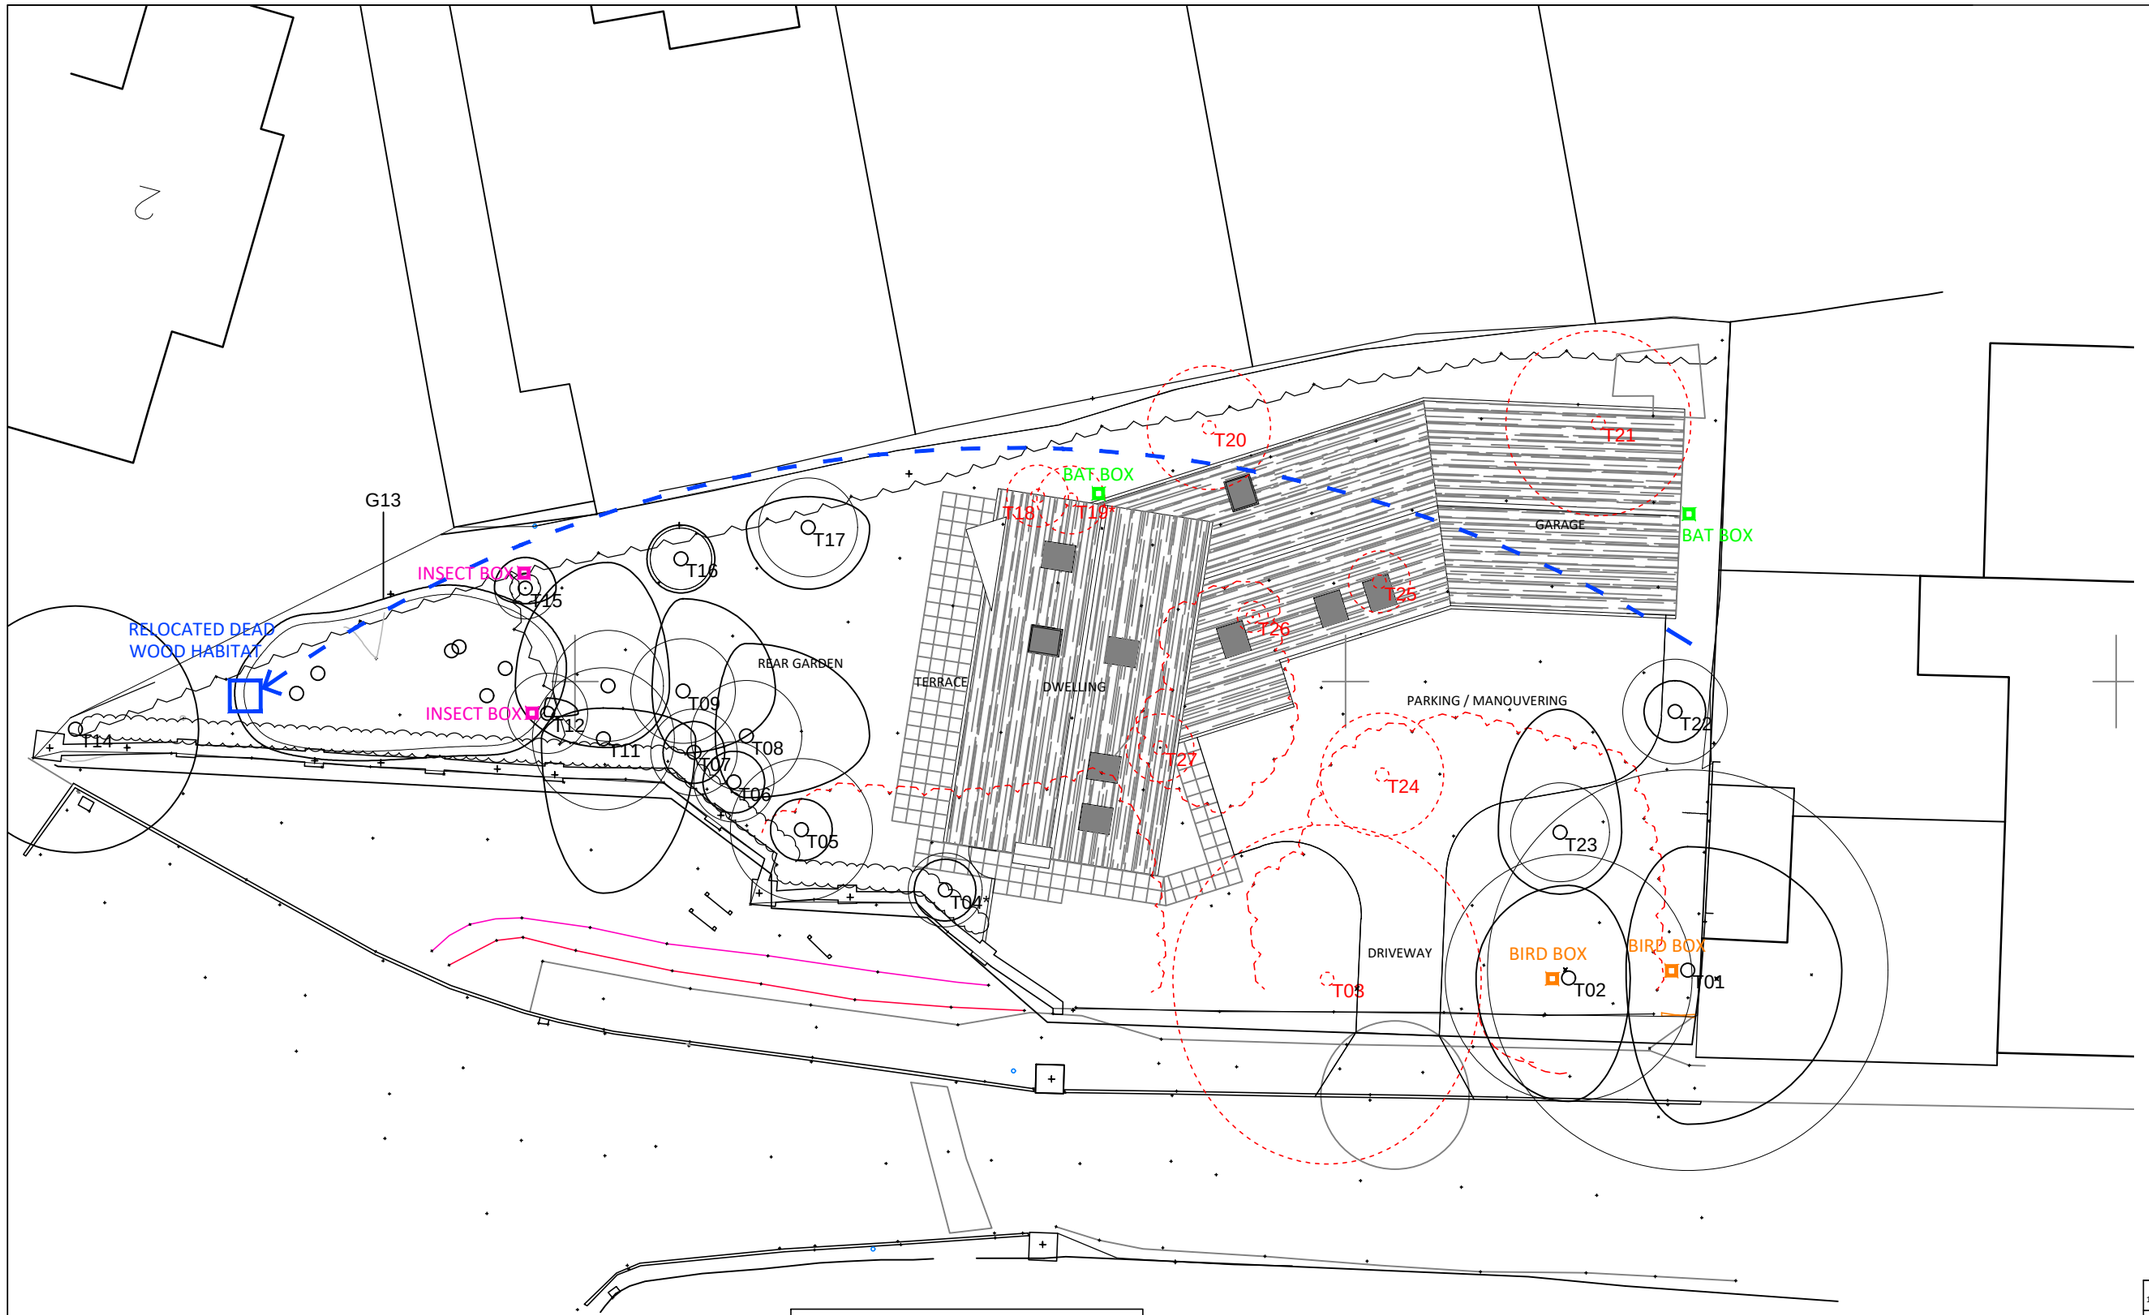

PLANTING - Any landscape design for the site should where possible aim to use a minimum of 50% native species in any design to help local native wildlife species.

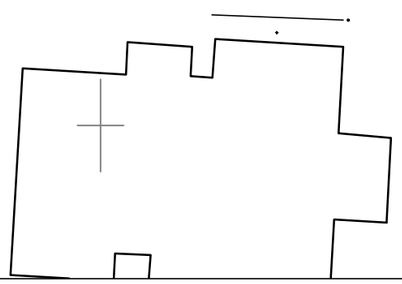

ECOLOGY PLAN - scale 1:200

Proposed Drawings - Land Opposite Trowbridge Lodge, Lodge Court

1:200 0 1.0 2.0 3.0 4.0 5.0

ISSUED FOR PLANNING

CLIENT	Sheila Ralph
PROJECT	New Dwelling, Lodge Court
DRWG TITLE	Ecology Mitigtion Block Plan
DRWG NO	A17 23 35 P109 Rev A
DRAWN	NB
SCALE	1:200 @ A3
DATE	02.10.23
CHK'D	NB

atelier 17 ltd
Atelier 17 Ltd, 28 Southleigh, Bradford On Avon, BA15 2EQ
mail@atelier17.co.uk www.atelier17.co.uk (01225) 862900 (01225) 862900

This drawing is copyright. Only figured dimensions to be used.
Contractors to check all dimensions before proceeding
All Survey Work undertaken for Planning and Listed Building Purposes Only.