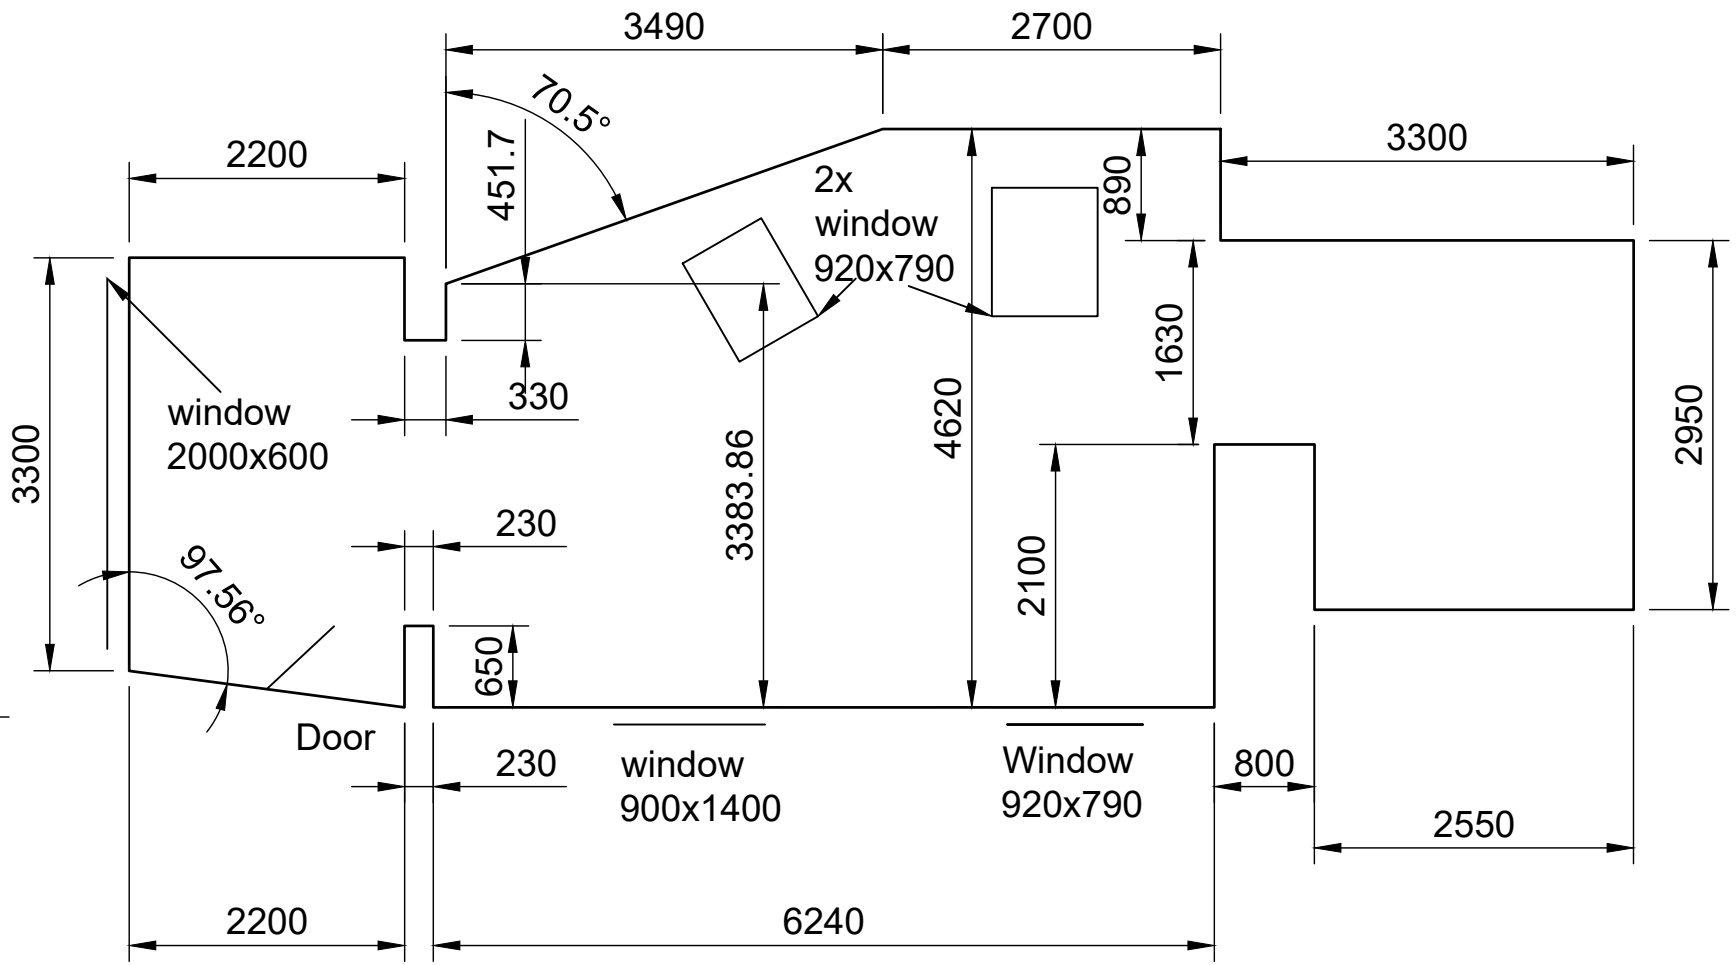

Dept.	Technical reference	Created by Henry Lever 20/07/2023	Approved by
		Document type	Document status
		Title: 120 Fisherton street sp2 7qt	DWG No.
			Rev. / Date of issue / Sheet 1/1