0 1m 2

Scale 1:50

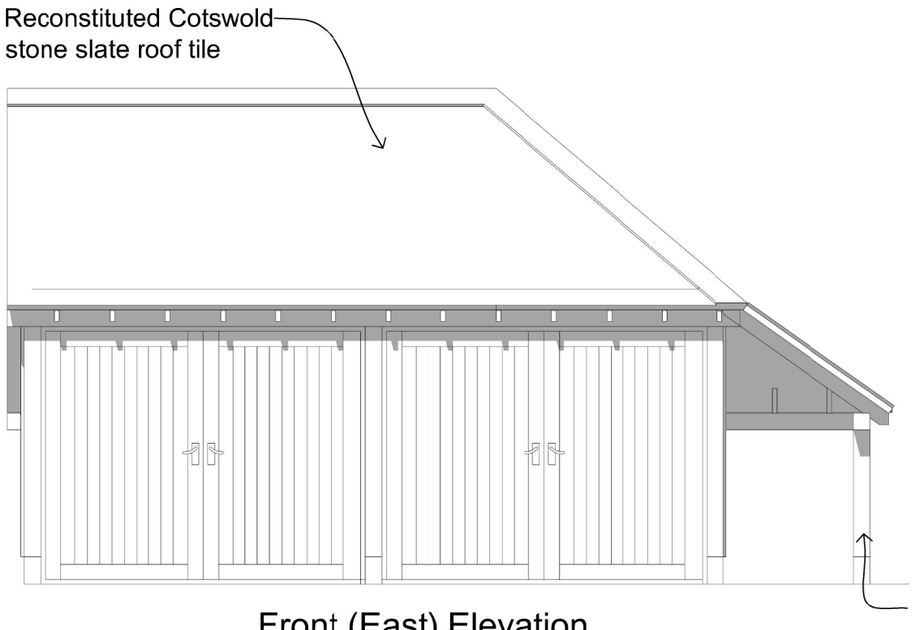

Front (East) Elevation



Side (South) Elevation

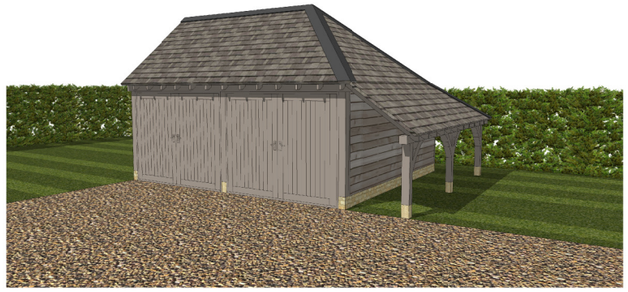

Perspective view looking west

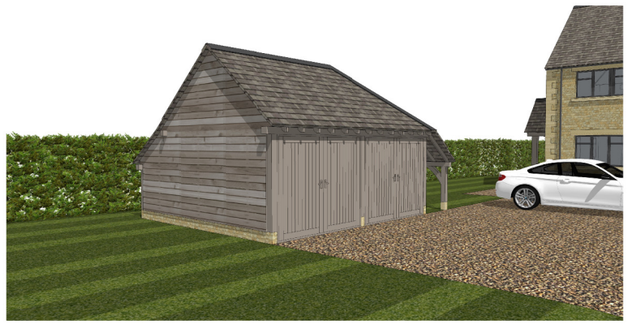

Perspective view looking north



Rear (West) Elevation



Side (North) Elevation



Aerial perspective view

NOTE: Double garage approved under planning ref: PL/2021/08063, dated 28/04/22. Whilst works on the replacement dwelling started earlier this year, works have yet to commence on this garage. This application seeks to enlarge this outbuilding to afford home officing and ancillary living functionality.

LSAD

www.lsarchitecturaldesign.co.uk
07768 808268
lsarchitecturaldesign@outlook.com

This drawing is copyright of LS Architectural Design and may not be copied or reproduced without permission.

Figured dimensions are to be taken in preference to scaled dimensions.

Large scale drawings to have preference to small scale drawings.

Client
Andrew & Christine Richardson

Project Address
Meadow View
The Common, Minety
Wiltshire, SN16 9RH

Title
Approved Garage Elevations & Perspective Views

Project Name
Meadow View_Outbuilding

Scale	PG Size	Drawn	Date
1:50	A3	LRS	02/10/23

Status	Project No	Drawing No	Rev
Planning	2031	P05	