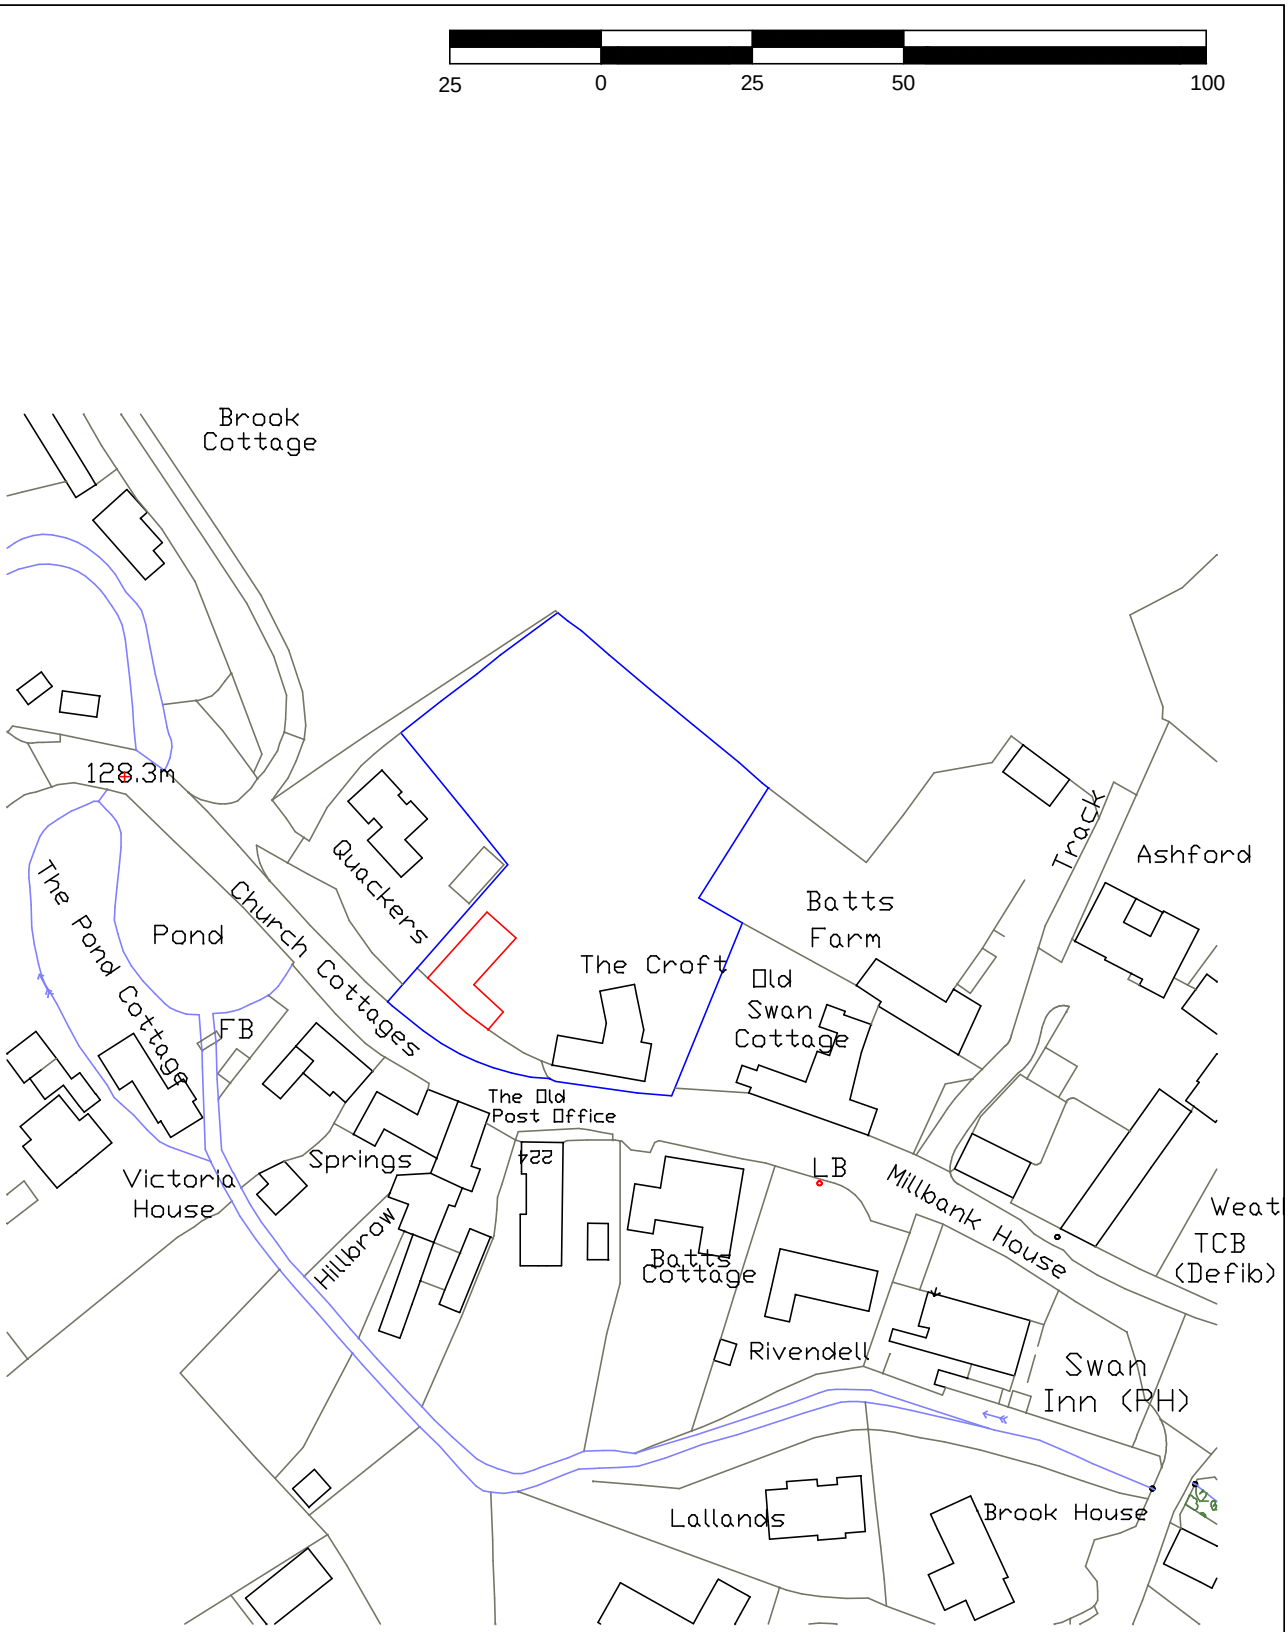


Thatched Barn
The Croft
Wilton, Marlbourough
Wiltshire

Location Plan

Scale: 1:1250 @ A4	Drawn by: JMW	Date: Jan 2021
	Drawing Number: 19492 - LP	Revision: -

HBAS Historic Building Advisory Service