
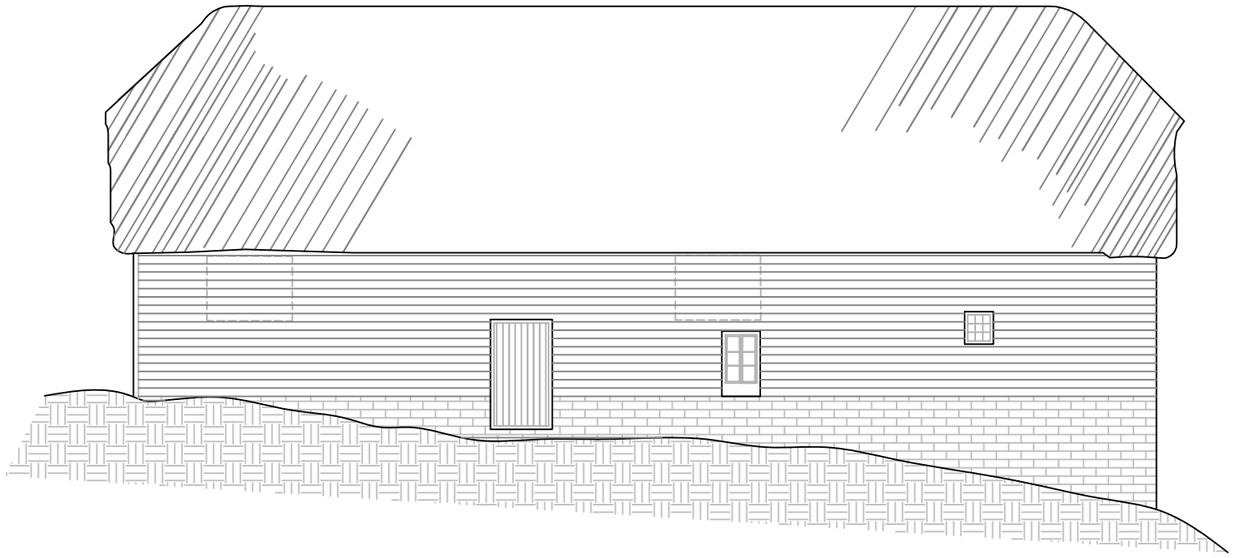


Existing northwest elevation

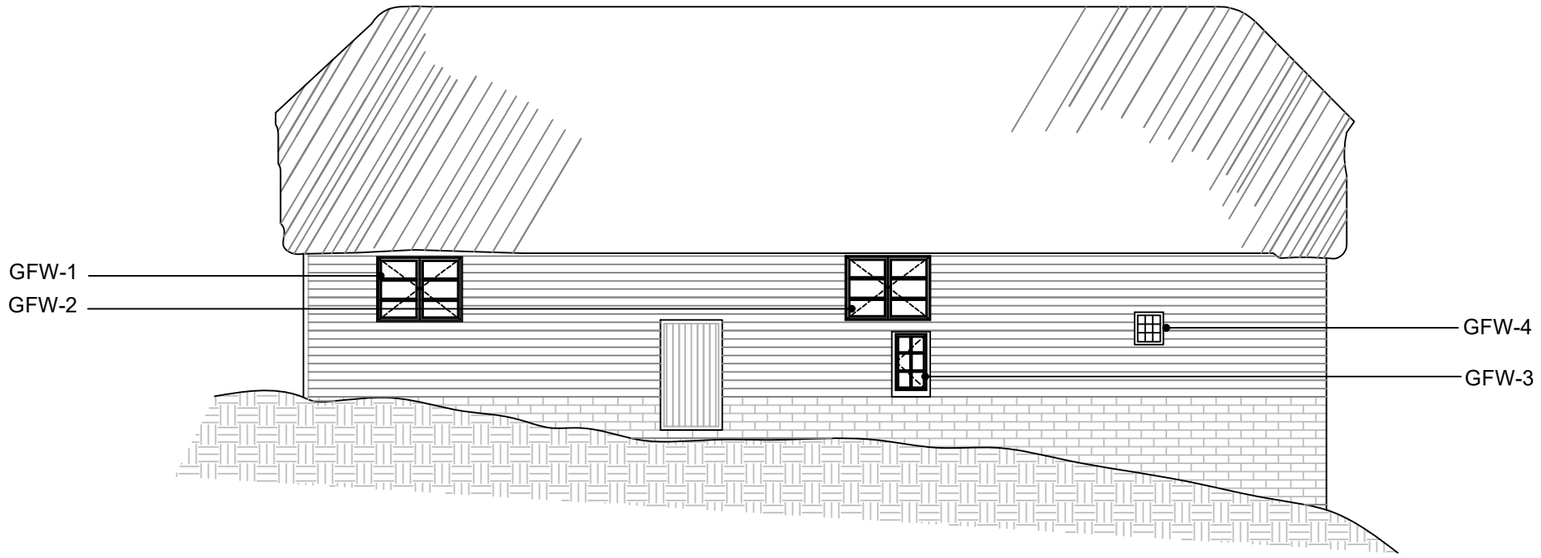

Proposed northwest elevation

206
19492-206
EXISTING AND PROPOSED ELEVATIONS
SCALE 1:100

1:100
0
10

THE CROFT, GRAFTON ROAD,
WILTON, SN8 3SS

EXISTING AND PROPOSED
NORTH WEST ELEVATIONS

Scale: 1:100 @ A3	Drawn by: AS	Date: AUG '23
	Drawing Number: 19492-206	Revision: -

HBAS Historic Building Advisory Service