
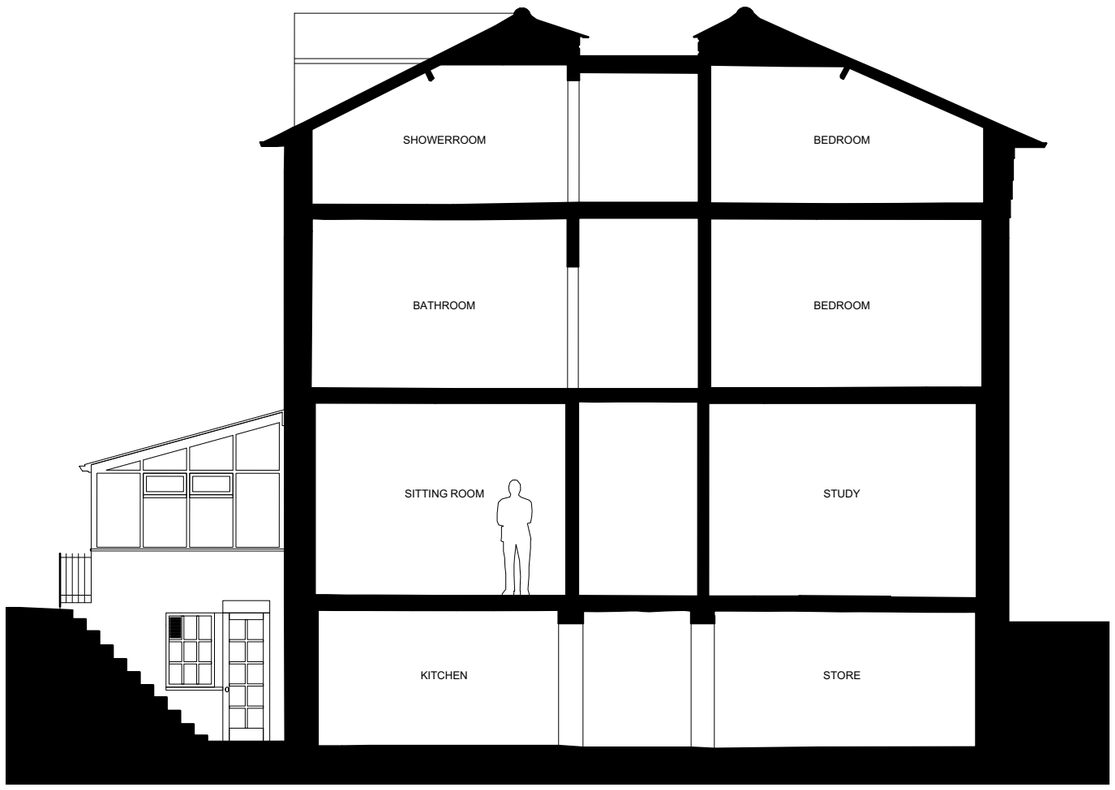



1 EXISTING SECTION AA
SCALE 1:100@A3

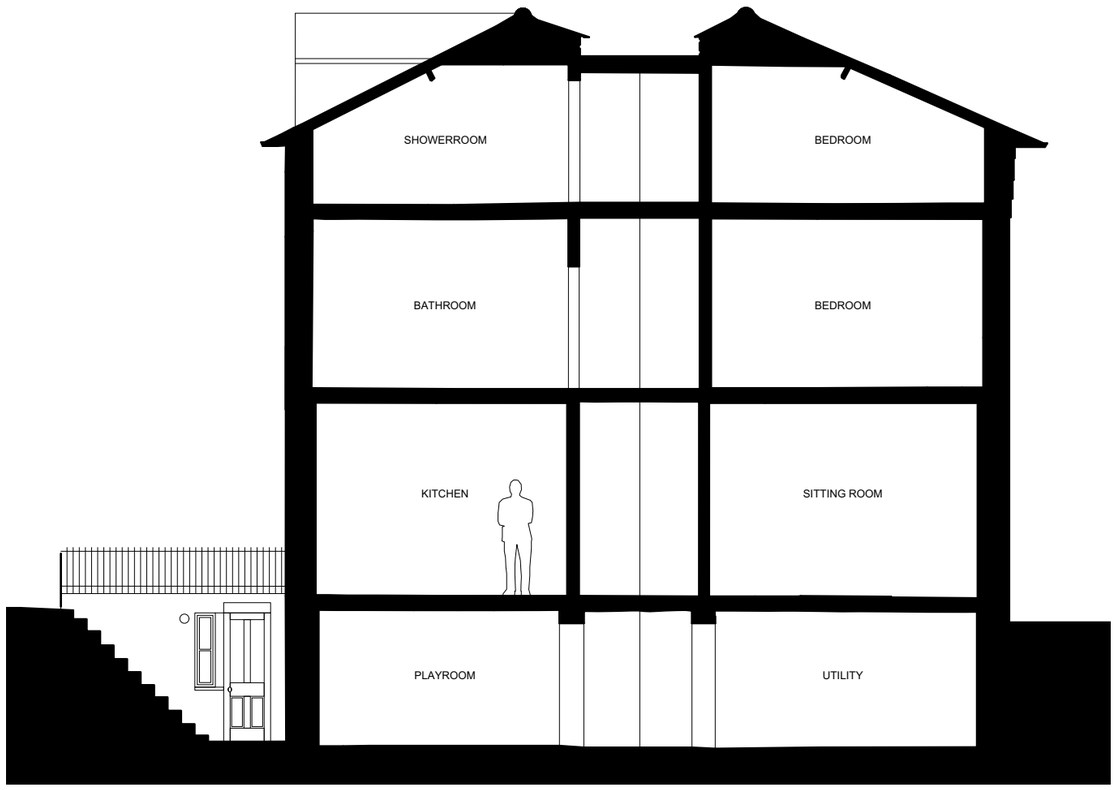


2 PROPOSED SECTION AA
SCALE 1:100@A3

REV: A - 27.09.23

NOTES:
DO NOT SCALE OFF THIS DRAWING
ALL DIMENSIONS TO BE CHECKED ON SITE

0 1m 2 3 4 5m

**POB.** ARCHITECTS
WWW.PICKOURBRAINS.CO.UK

PROJECT NAME: **25 ST MARGARETS STREET**
PROJECT NUMBER: **218**
CLIENT: **WILTSHIRE**

DRAWING TITLE: **SECTION AA**
DRAWING NO: **301**
SCALE: **1:100@A3** DATE: **JULY 2023**