

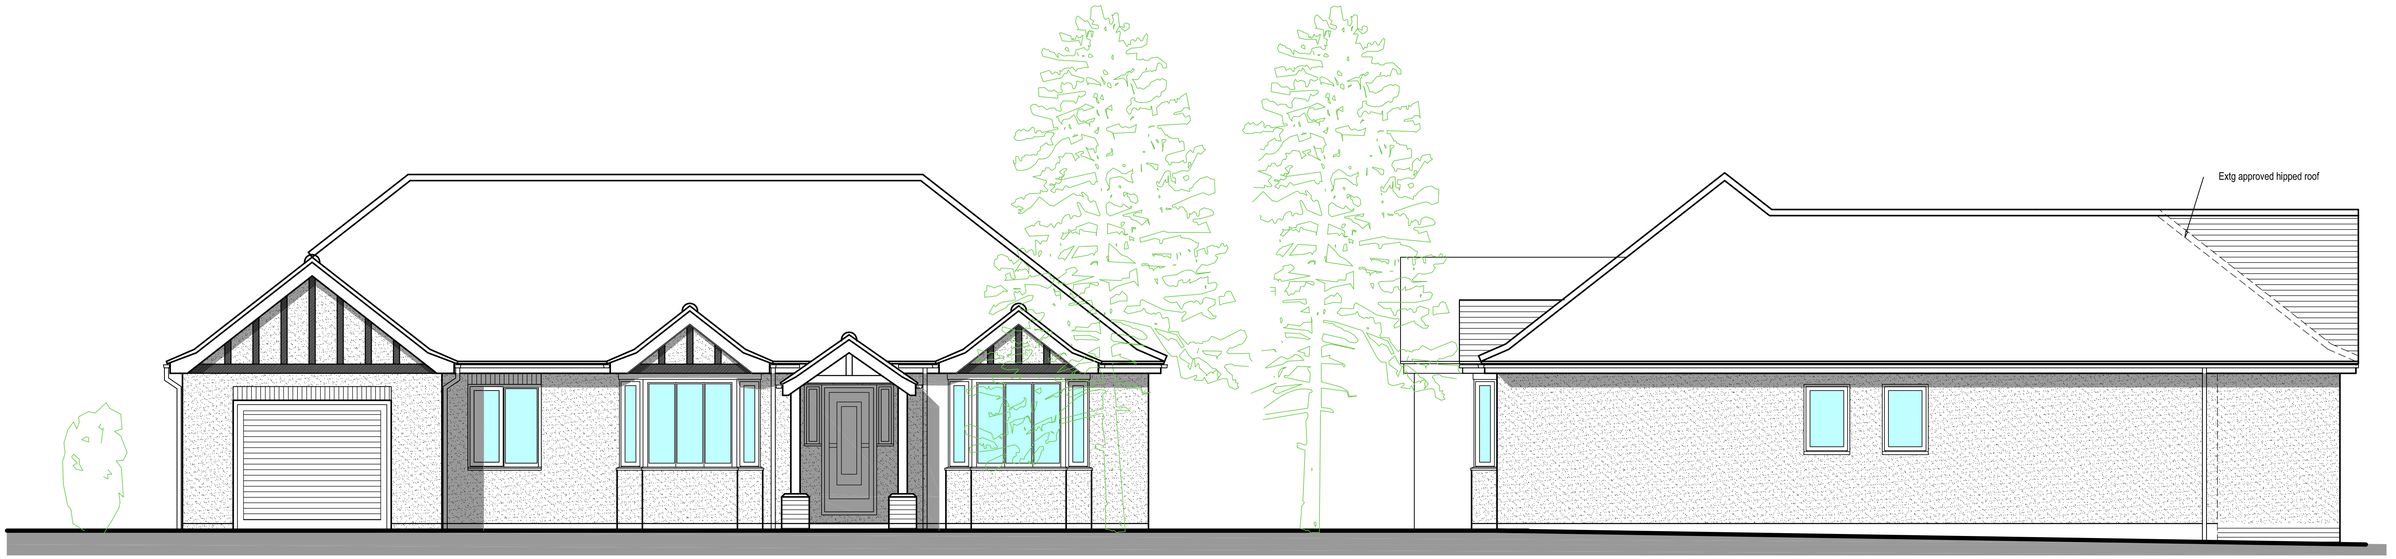


Front Elevation (north) 1:50

Side Elevation (west)

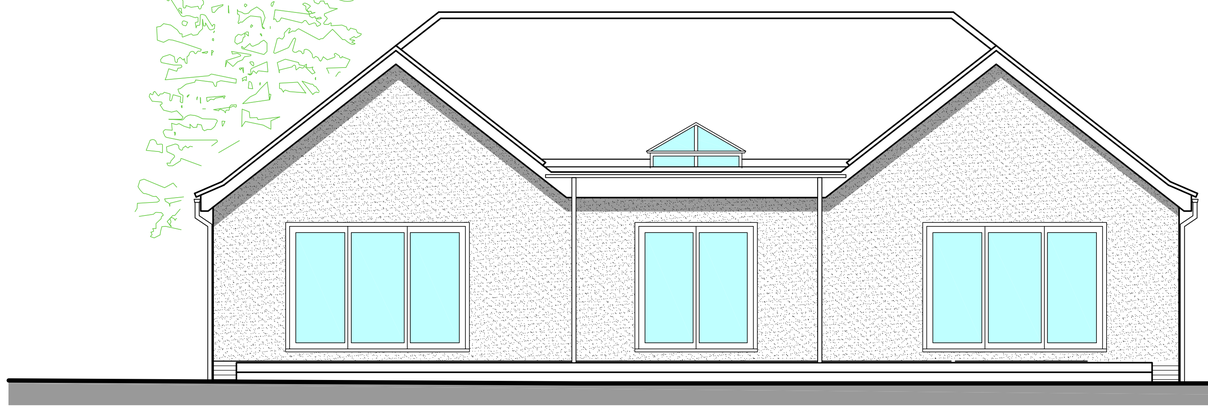

Rear Elevation (south)

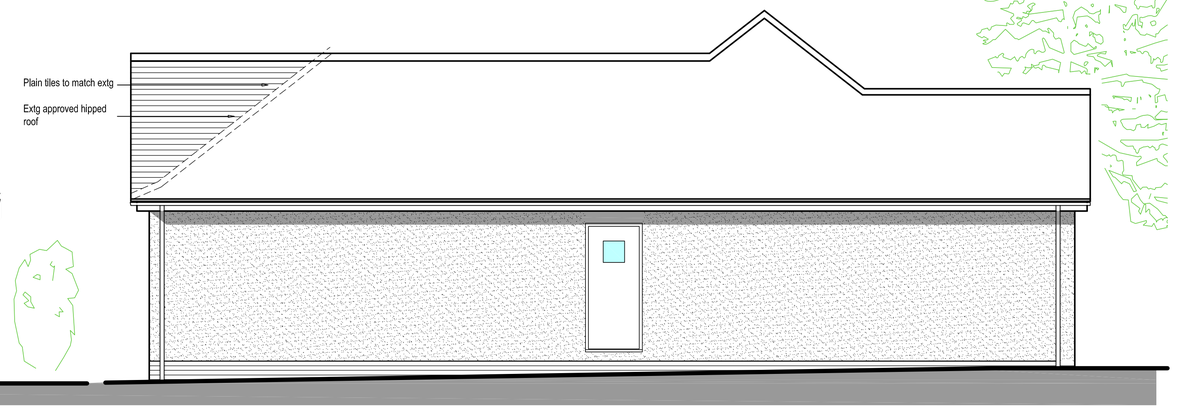

Side Elevation (east)

Rev B 02.10.2023 Rear elevation hips amended to gables
Rev A 17.05.2023 Rear extension increased & associated amendments

Proposed Extension at
Beaconway
Amesbury Road
Cholderton Wiltshire SP4 0ER
For Ms K Preece

Proposed Elevations

Date	April 2023
Scale	1:50 at A1
Drawing number	1820/BR/04 B

0m 0.5 1 1.5 2 3 4 5m

1:50

B W Design
55 Wavell Road Maidenhead Berks SL6 5AB
Telephone 01628-670966