

Bridge House

This drawing is copyright and is not to be reproduced. The contractor will be held responsible for the accuracy of works involving the setting out and checking of all dimensions on the drawing and on site. Dimensions must not be scaled from this drawing.


Plan and elevation survey carried out by ADS

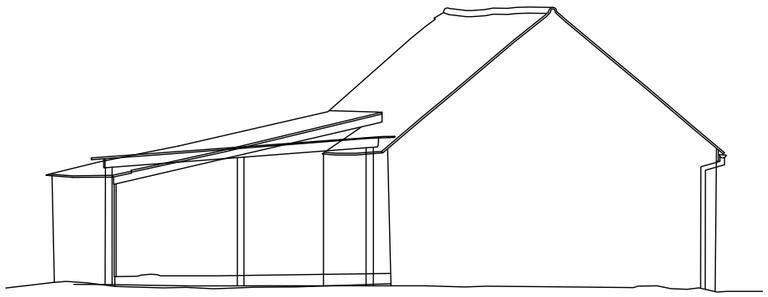


Side Elevation @ 1:100

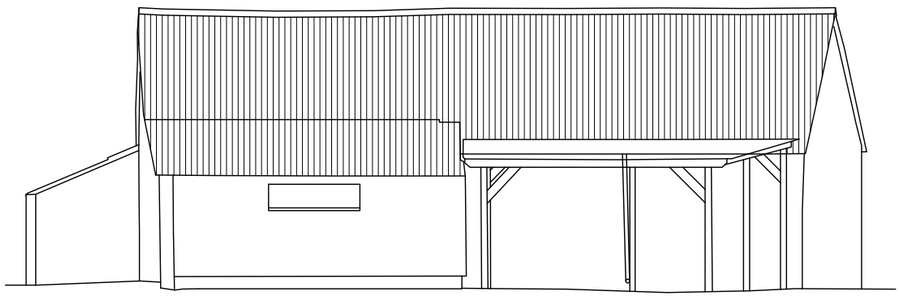

Rear Elevation @ 1:100

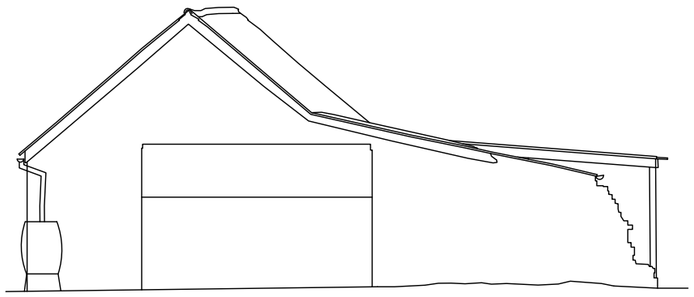

Side Elevation @ 1:100

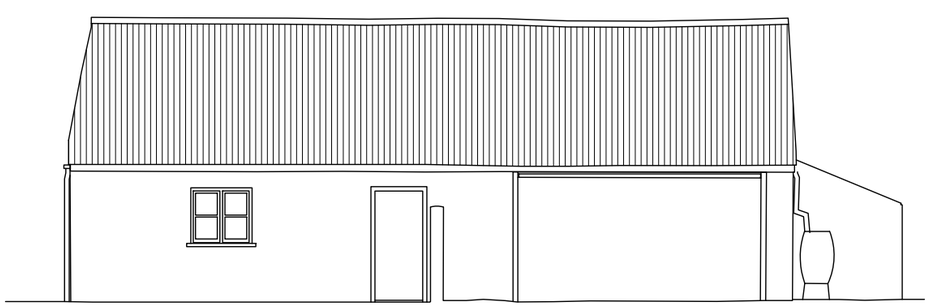

Front Elevation @ 1:100

ADS Surveys Ltd
Andell House
Highfield Lane
Woodfalls, Wiltshire
SP5 2NG
Tel: 07738 462205
Email: andy@ads-surveys.uk

1:100 0 1 2 3 4 5

Client: Mrs Barrett		**Feasibility**	
Project: Bridge House, Coombe Bissett, Salisbury, Wiltshire, SP5 4LE		Drawing No: **371-01-103**	Revision:
Title: Existing elevations	Drawn: nb / Check:	Scale: 1:200 @a3	First Issue: Jan 2023

birch architects
Lambourne, Grove Lane, Redlynch, Salisbury, Wilts, SP5 2NR
T: +44 (0)1725 510407
e: info@bircharchitects.co.uk