

Bridge House

This drawing is copyright and is not to be reproduced. The contractor will be held responsible for the accuracy of works involving the setting out and checking of all dimensions on the drawing and on site. Dimensions must not be scaled from this drawing.

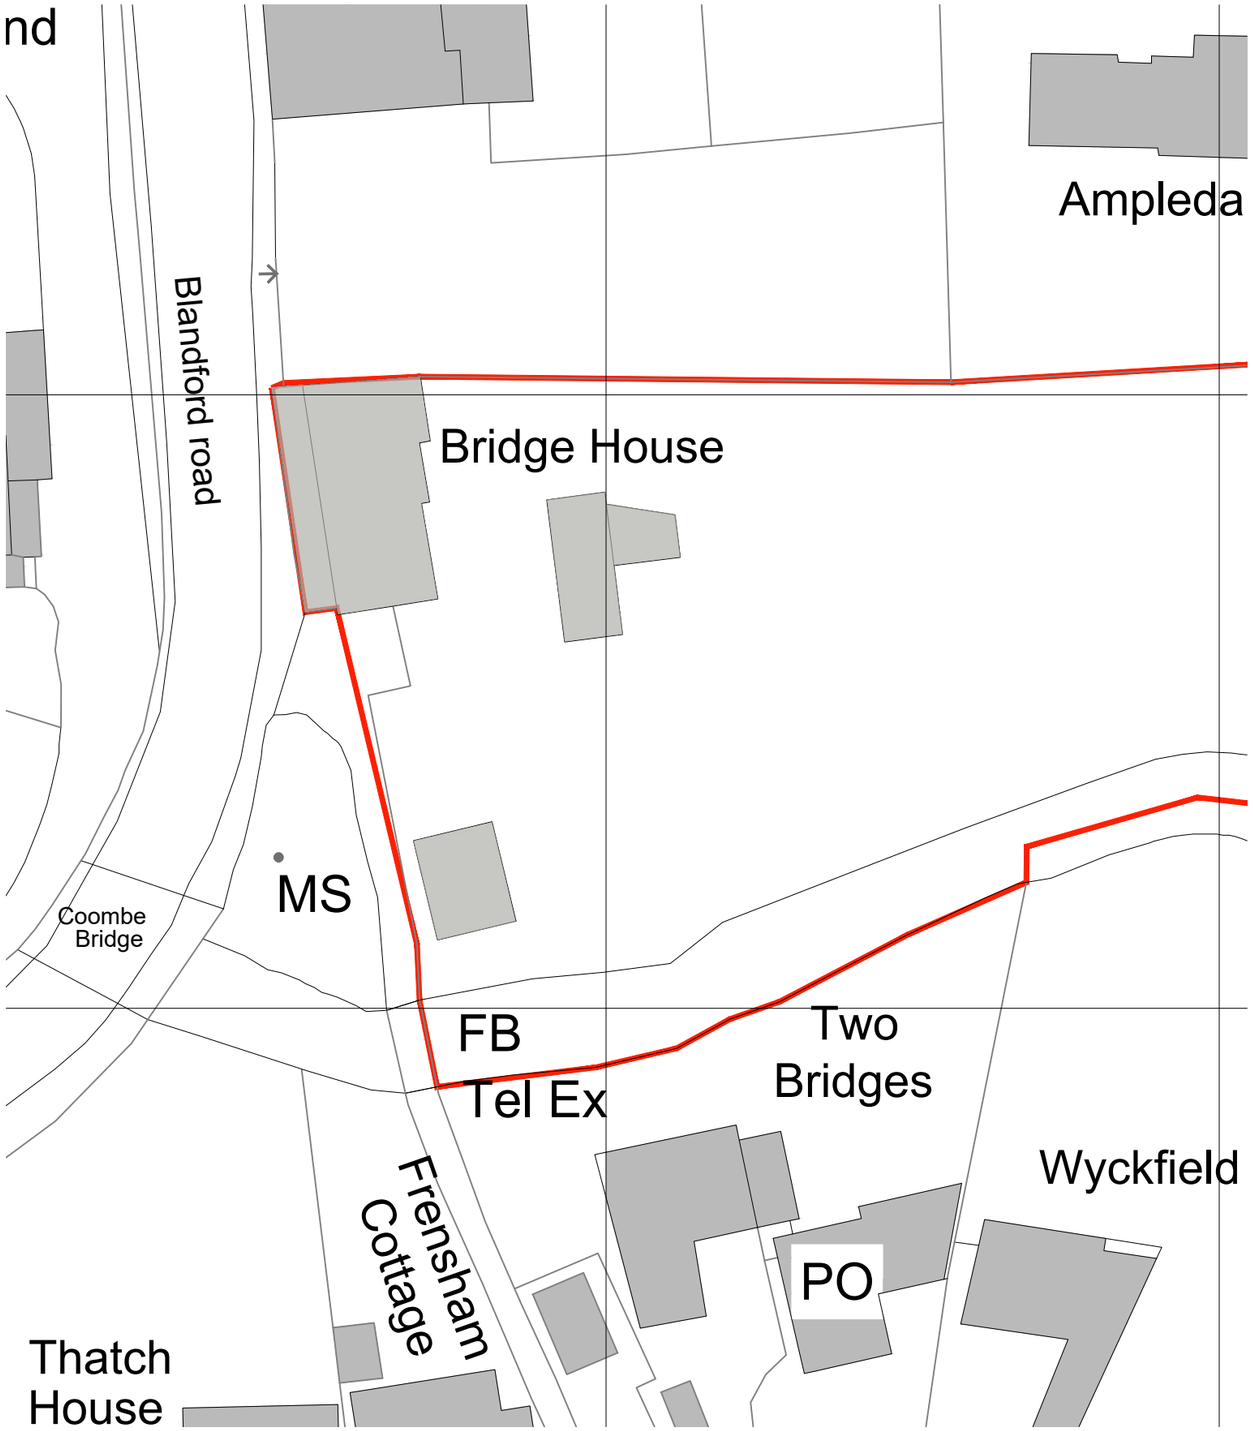

Existing Site plan 1:500

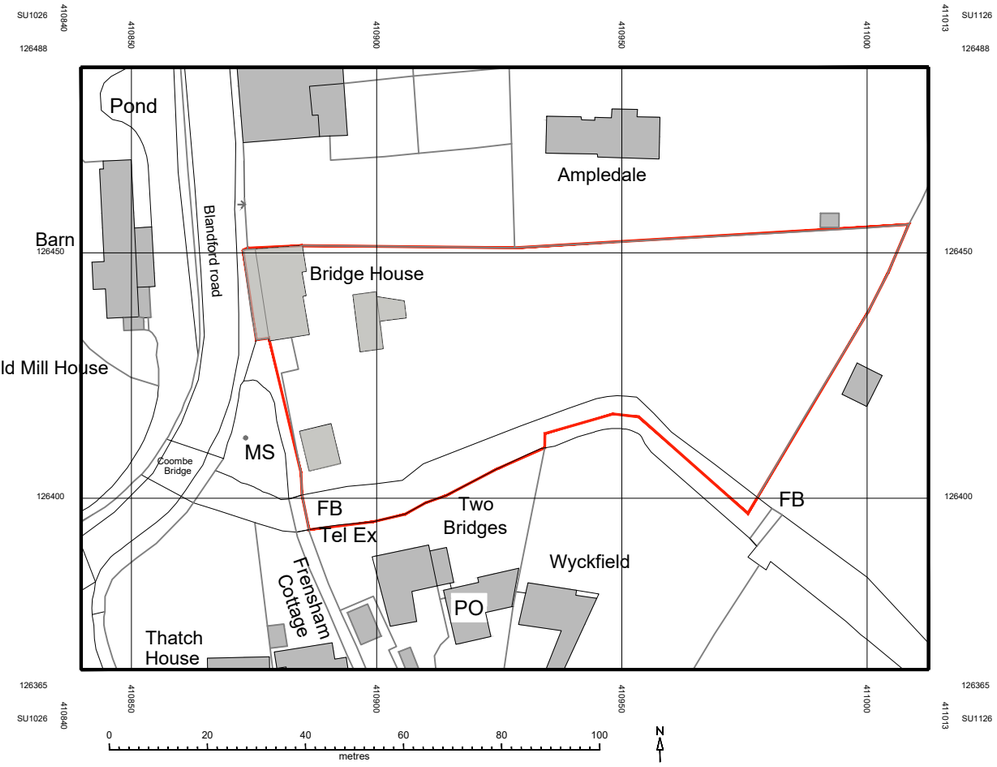

© Crown copyright 2022 Ordnance Survey 100053143

Site Location plan 1:250

Listed Building Application

0 5 10 15 20 25

0 5 10 15 20 25 30 35 40 45 50 55 60

Rev -

Client: Mrs Barrett		**Planning**	
Project: Bridge House, Coombe Bissett, Salisbury, Wiltshire, SP5 4LE		Drawing No: **371-02-001**	Revision:
Title: Existing Site plan	Drawn: nb Check:	Scale: 1:500 & 1250 @a3	First Issue: June 2022

birch architects
Lambourne, Grove Lane, Redlynch, Salisbury, Wilts, SP5 2NR
T: +44 (0)1725 510407
e: info@bircharchitects.co.uk