

Bridge House

This drawing is copyright and is not to be reproduced. The contractor will be held responsible for the accuracy of works involving the setting out and checking of all dimensions on the drawing and on site. Dimensions must not be scaled from this drawing.

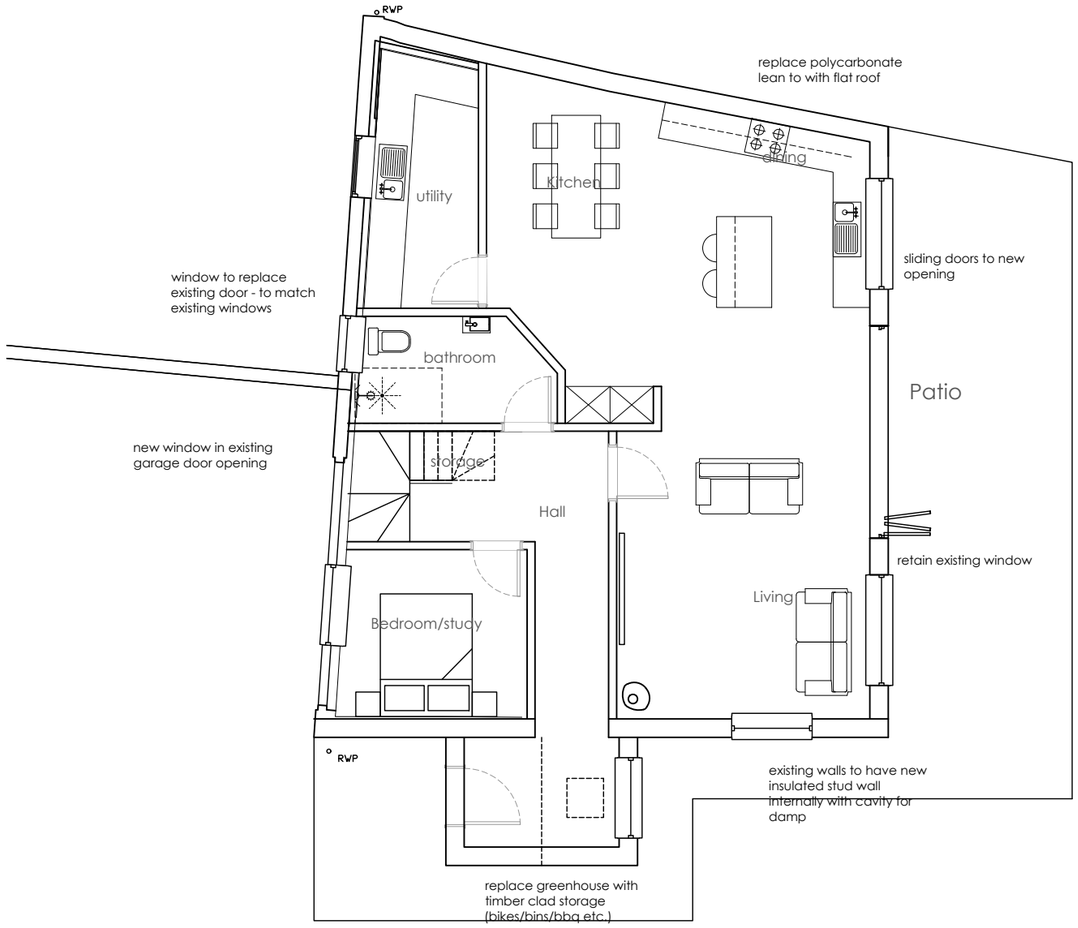

Ground floor plan 1:100

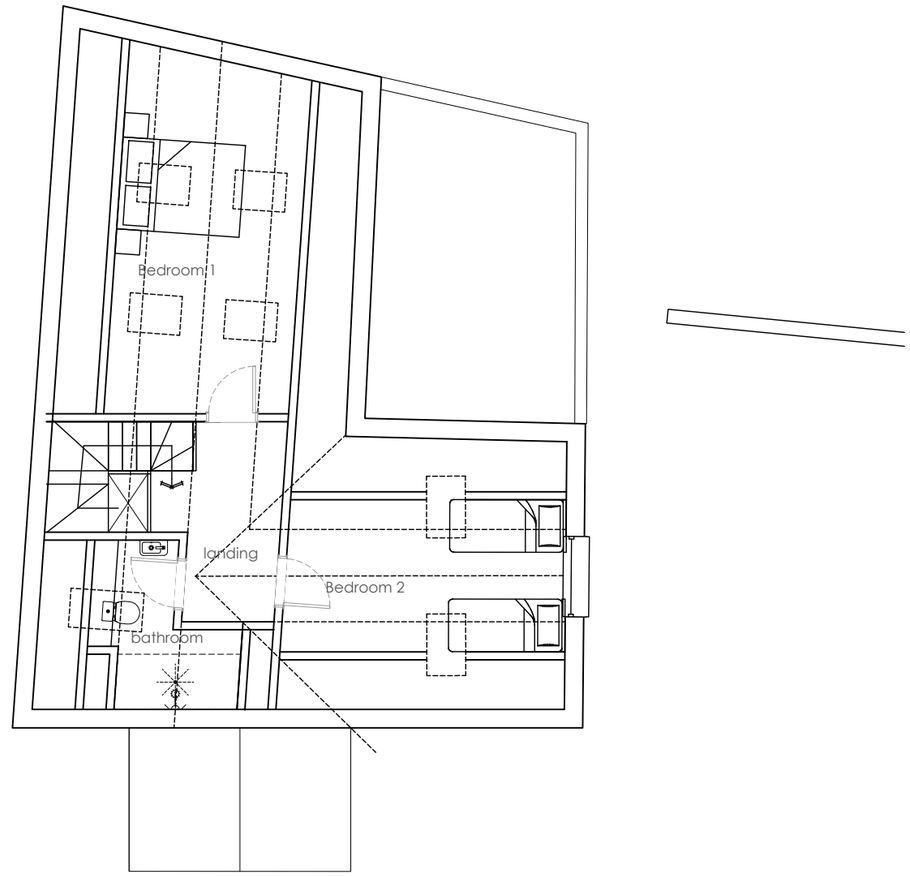

First floor plan 1:100

rev a_02-032023_Internal changes

Rev -

Client: Mrs Barrett		**Feasibility**	
Project: Bridge House, Coombe Bissett, Salisbury, Wiltshire, SP5 4LE		Drawing No: **371-01-105**	Revision: A
Title: Proposed plan plot 1	Drawn: nb / Check:	Scale: 1:100 @a3	First Issue: Jan 2023

birch architects
Lambourne, Grove Lane, Redlynch, Salisbury, Wilts, SP5 2NR
T: +44 (0)1725 510407
e: info@bircharchitects.co.uk