
site plan

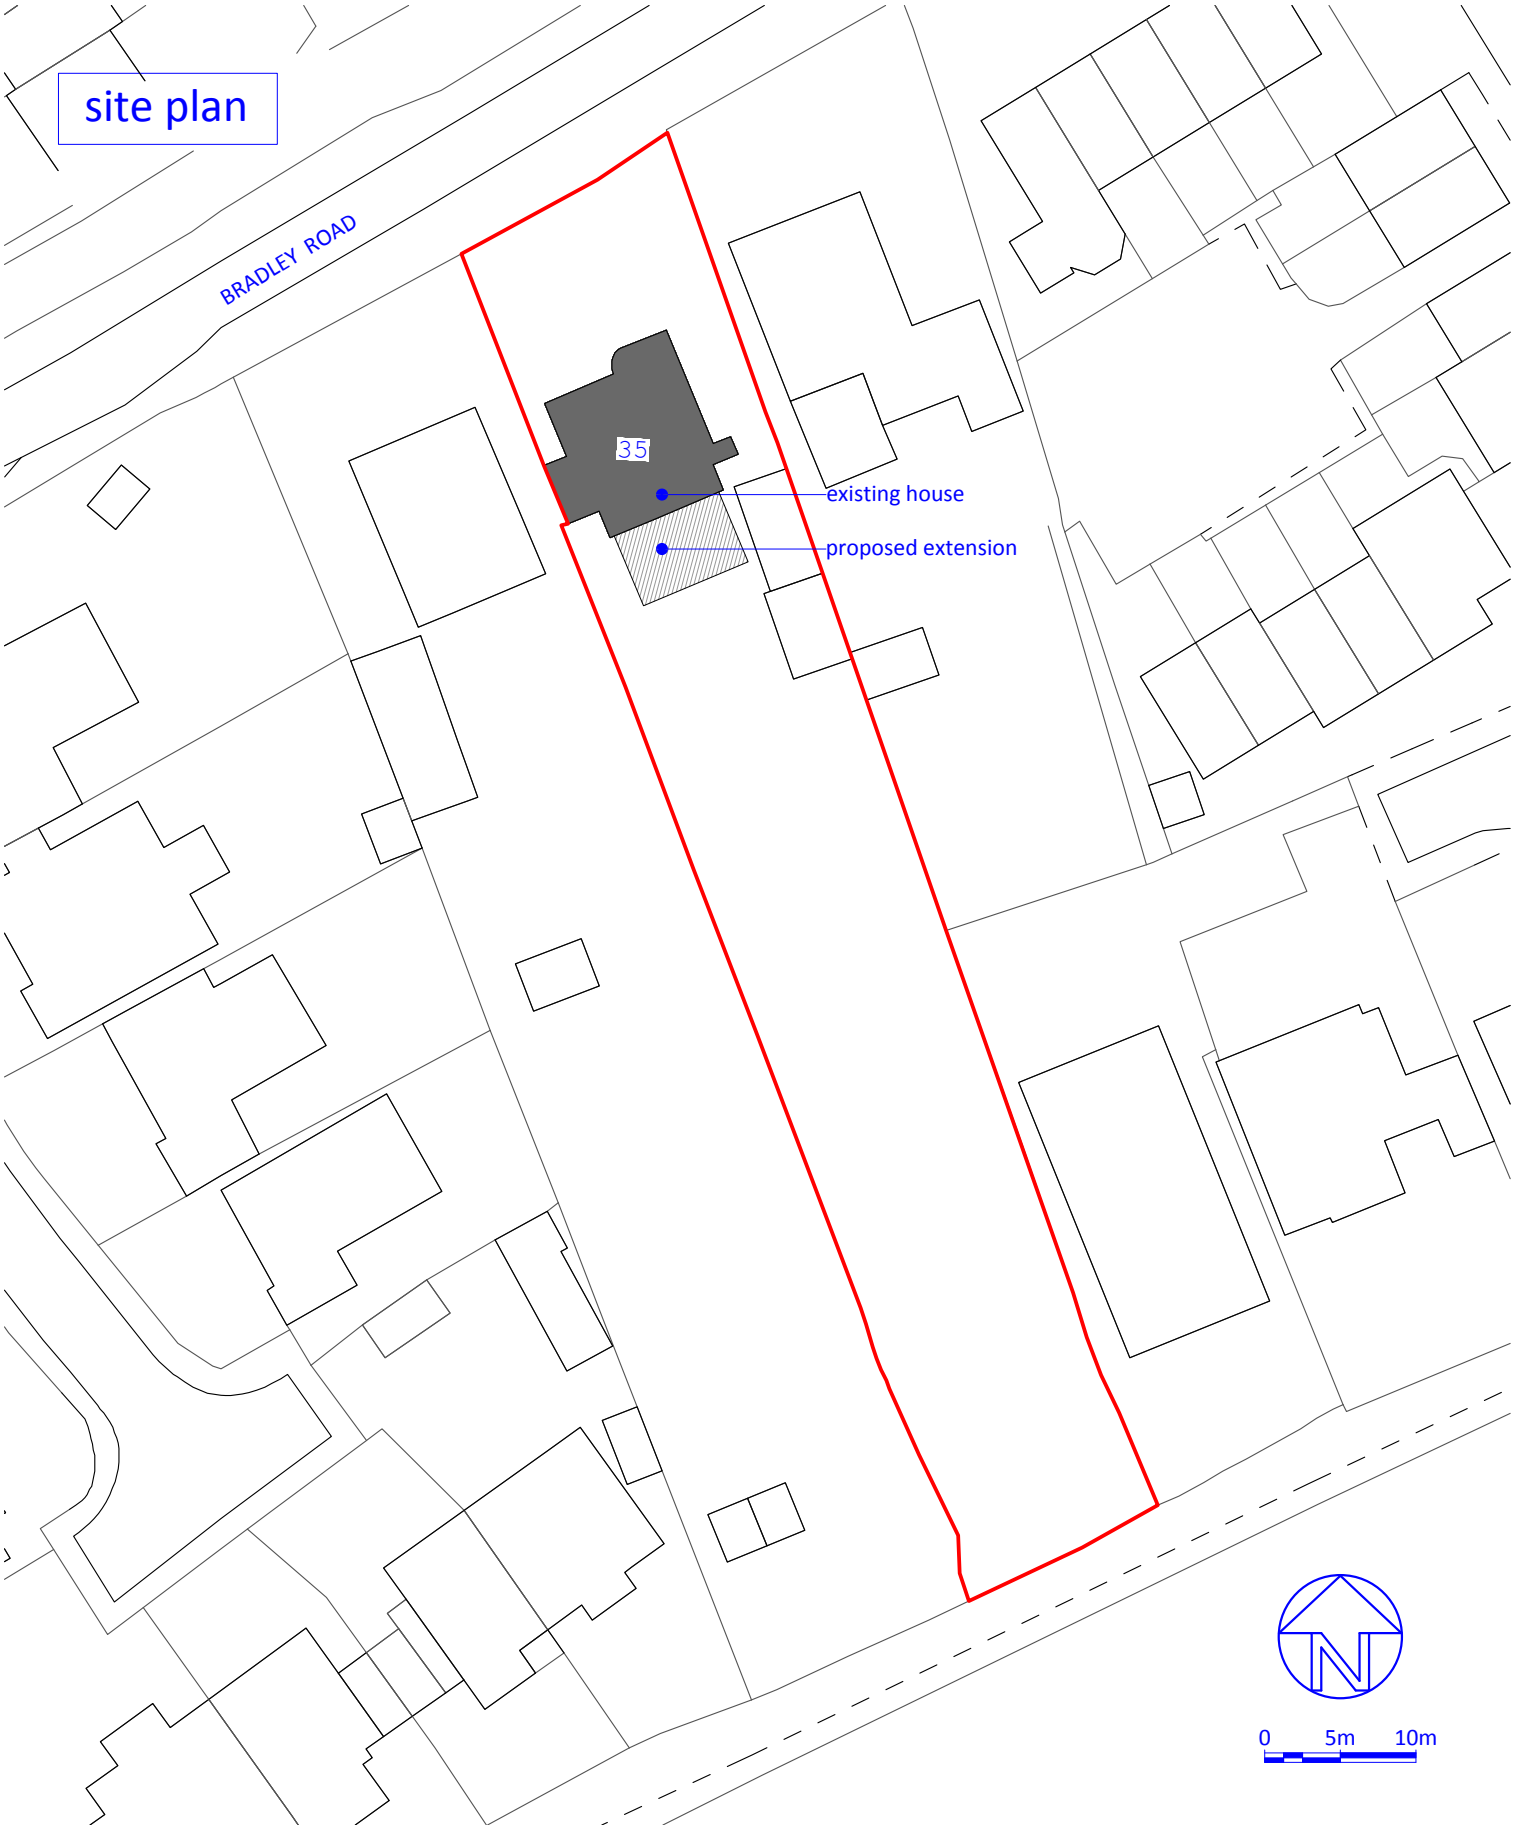

© Crown copyright and database rights 2023
Ordnance Survey 0100031673

paul horton design
info@paulhortondesign.co.uk
07989 785103

Dwg Type: PLANNING	Drawing Name: Site Plan		Notes: This drawing is for indicative design purposes only. Structural engineers approval, full assessment of site conditions and dimensional confirmation should be sought prior to construction.
Project Name: Bradley Road	Drawing No: BR23-PG12	Date: 04:10:23	
Client Name: Emma Gillespie	Drawn by: PH	Scale: 1:500	