

existing ground plan

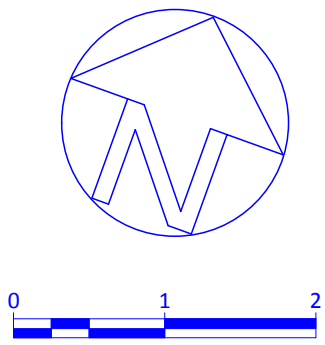

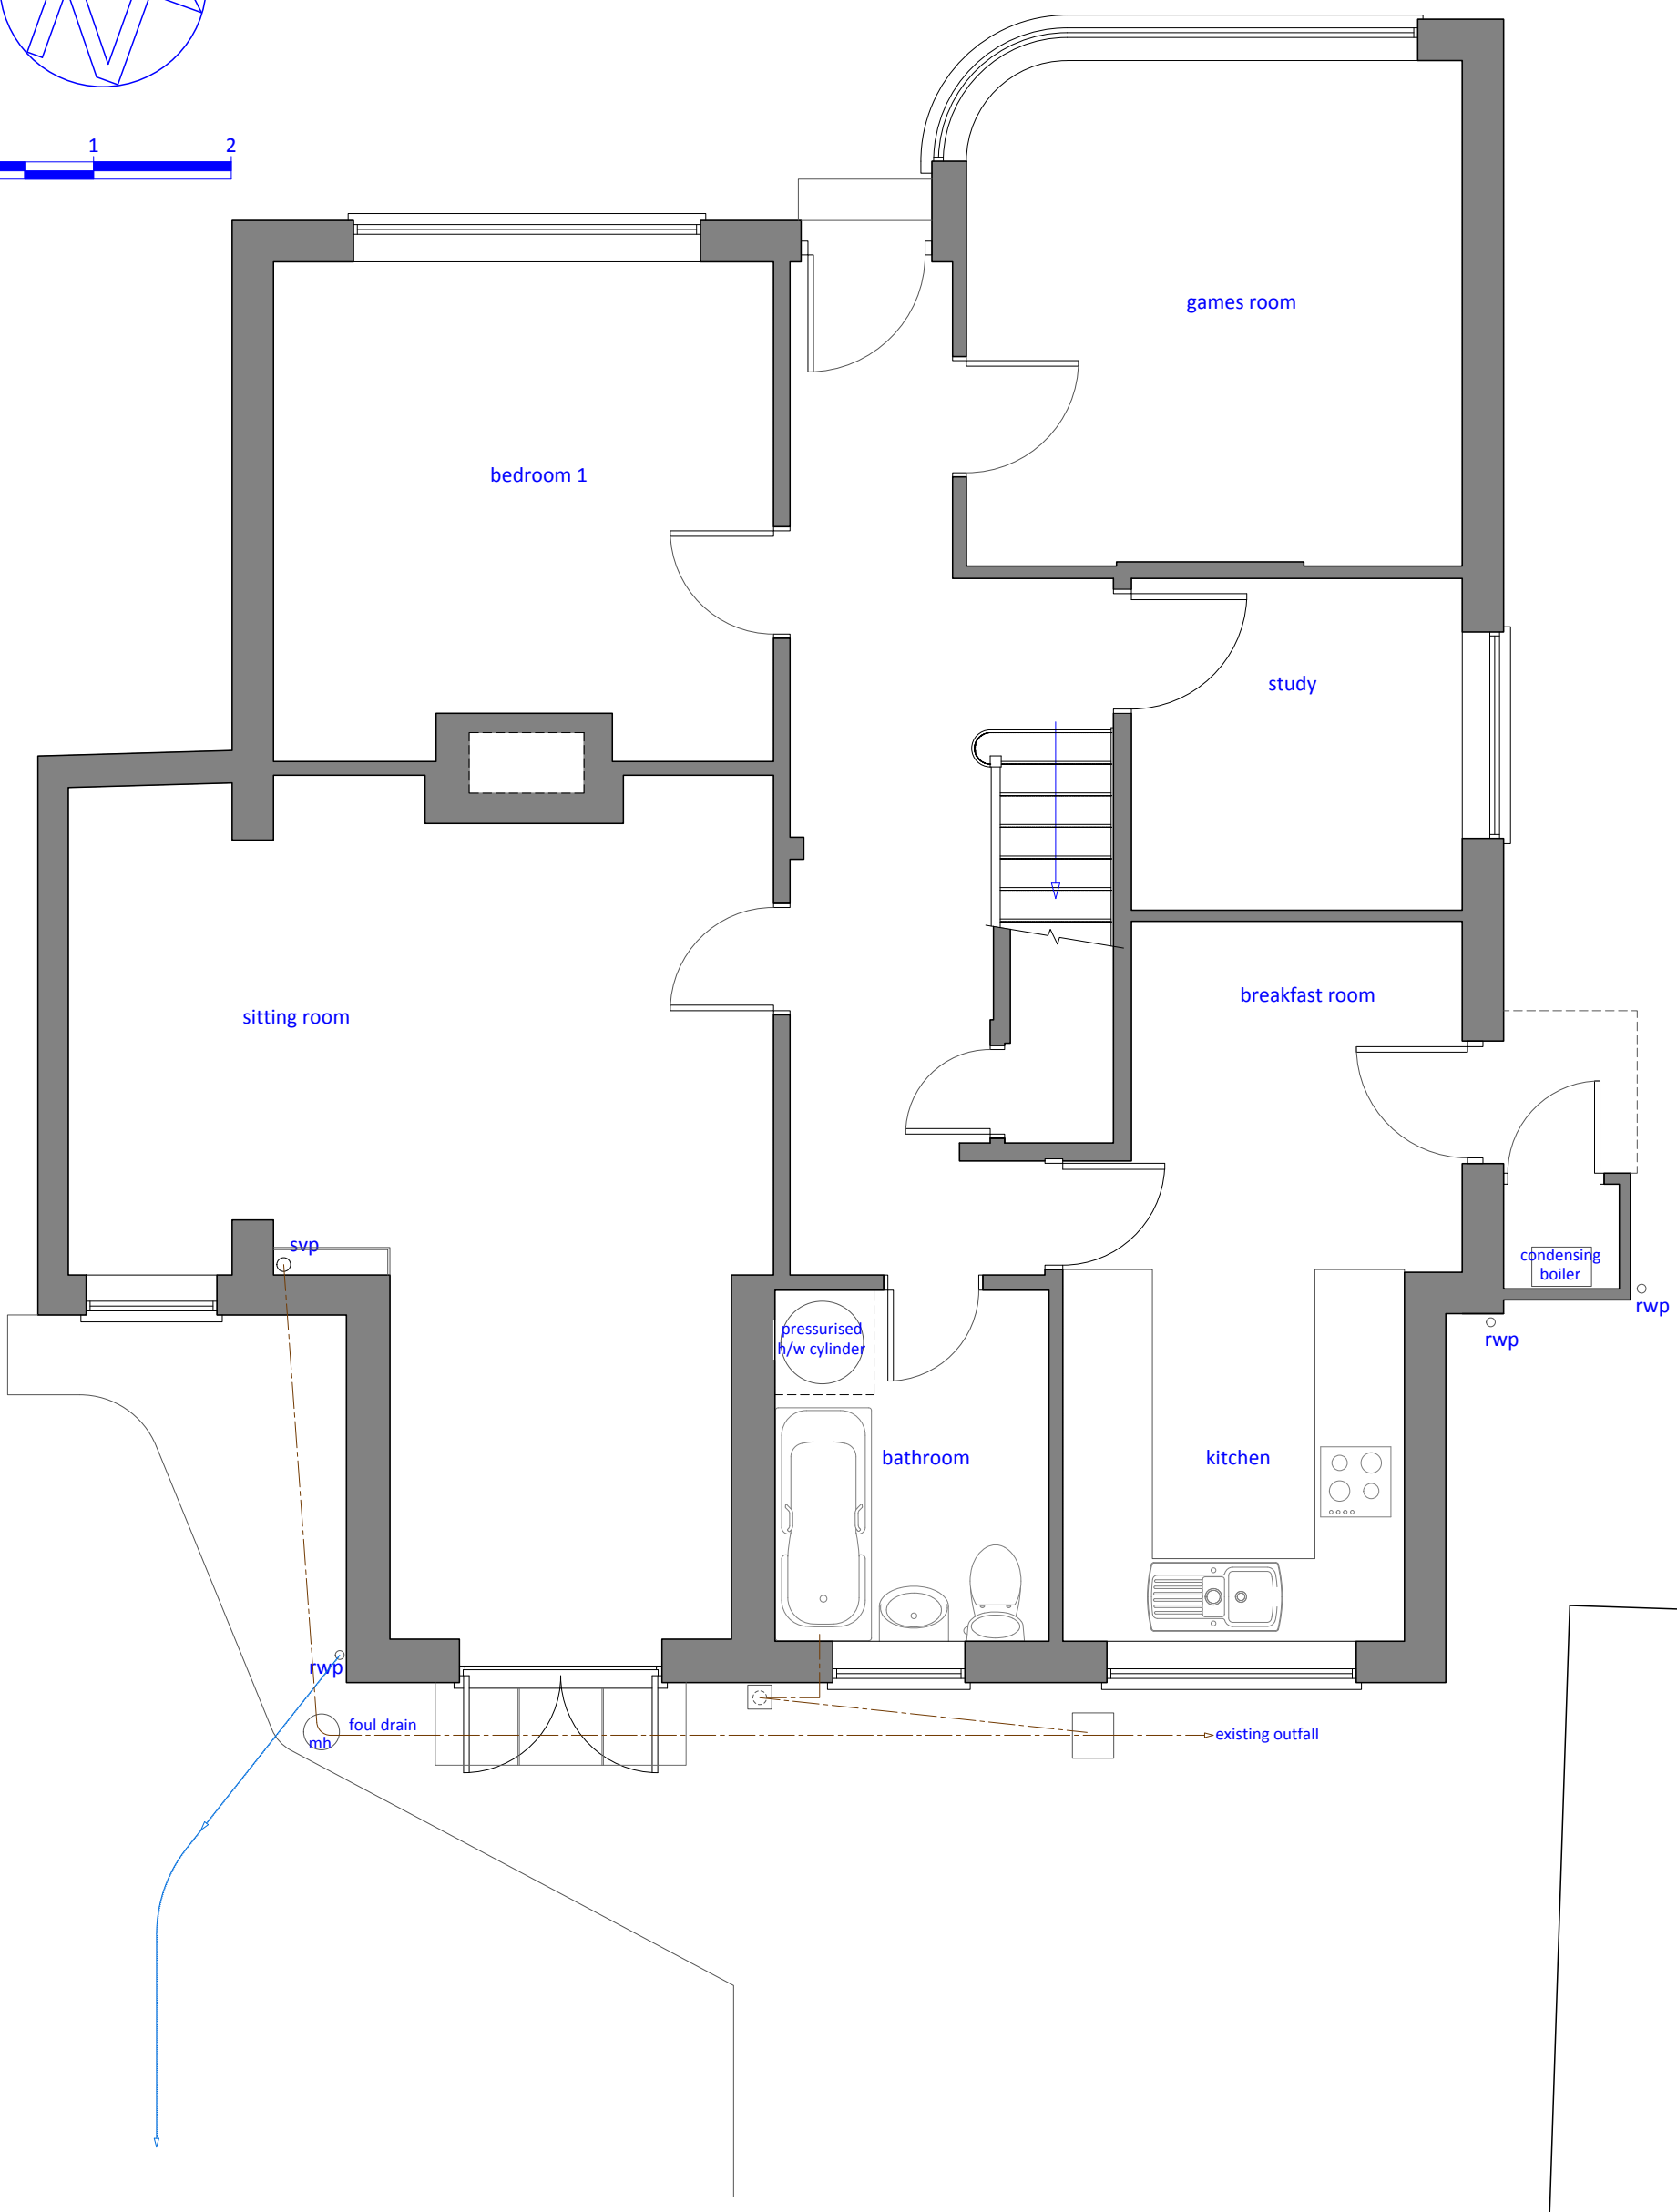

paul horton design info@paulhortondesign.co.uk 07989 785103	Dwg Type: PLANNING	Drawing Name: Existing Ground Plan	Notes: This drawing is for indicative design purposes only. Structural engineers approval, full assessment of site conditions and dimensional confirmation should be sought prior to construction.
	Project Name: Bradley Road	Drawing No: BR23-PG01 / Date: 05:10:23	
	Client Name: Emma Gillespie	Drawn by: PH / Scale: 1:50@A3	