This drawing is copyright of CLARK & MASLIN Ltd and may not be copied or reproduced without permission.

Figured dimensions are to be taken in preference to scaled dimensions.

Large scale drawings to have preference to small scale drawings.

Dimensions for fixed-in items are to be checked on site prior to manufacture.

REV	DETAIL OF REVISION	BY	DATE

Scale Bars

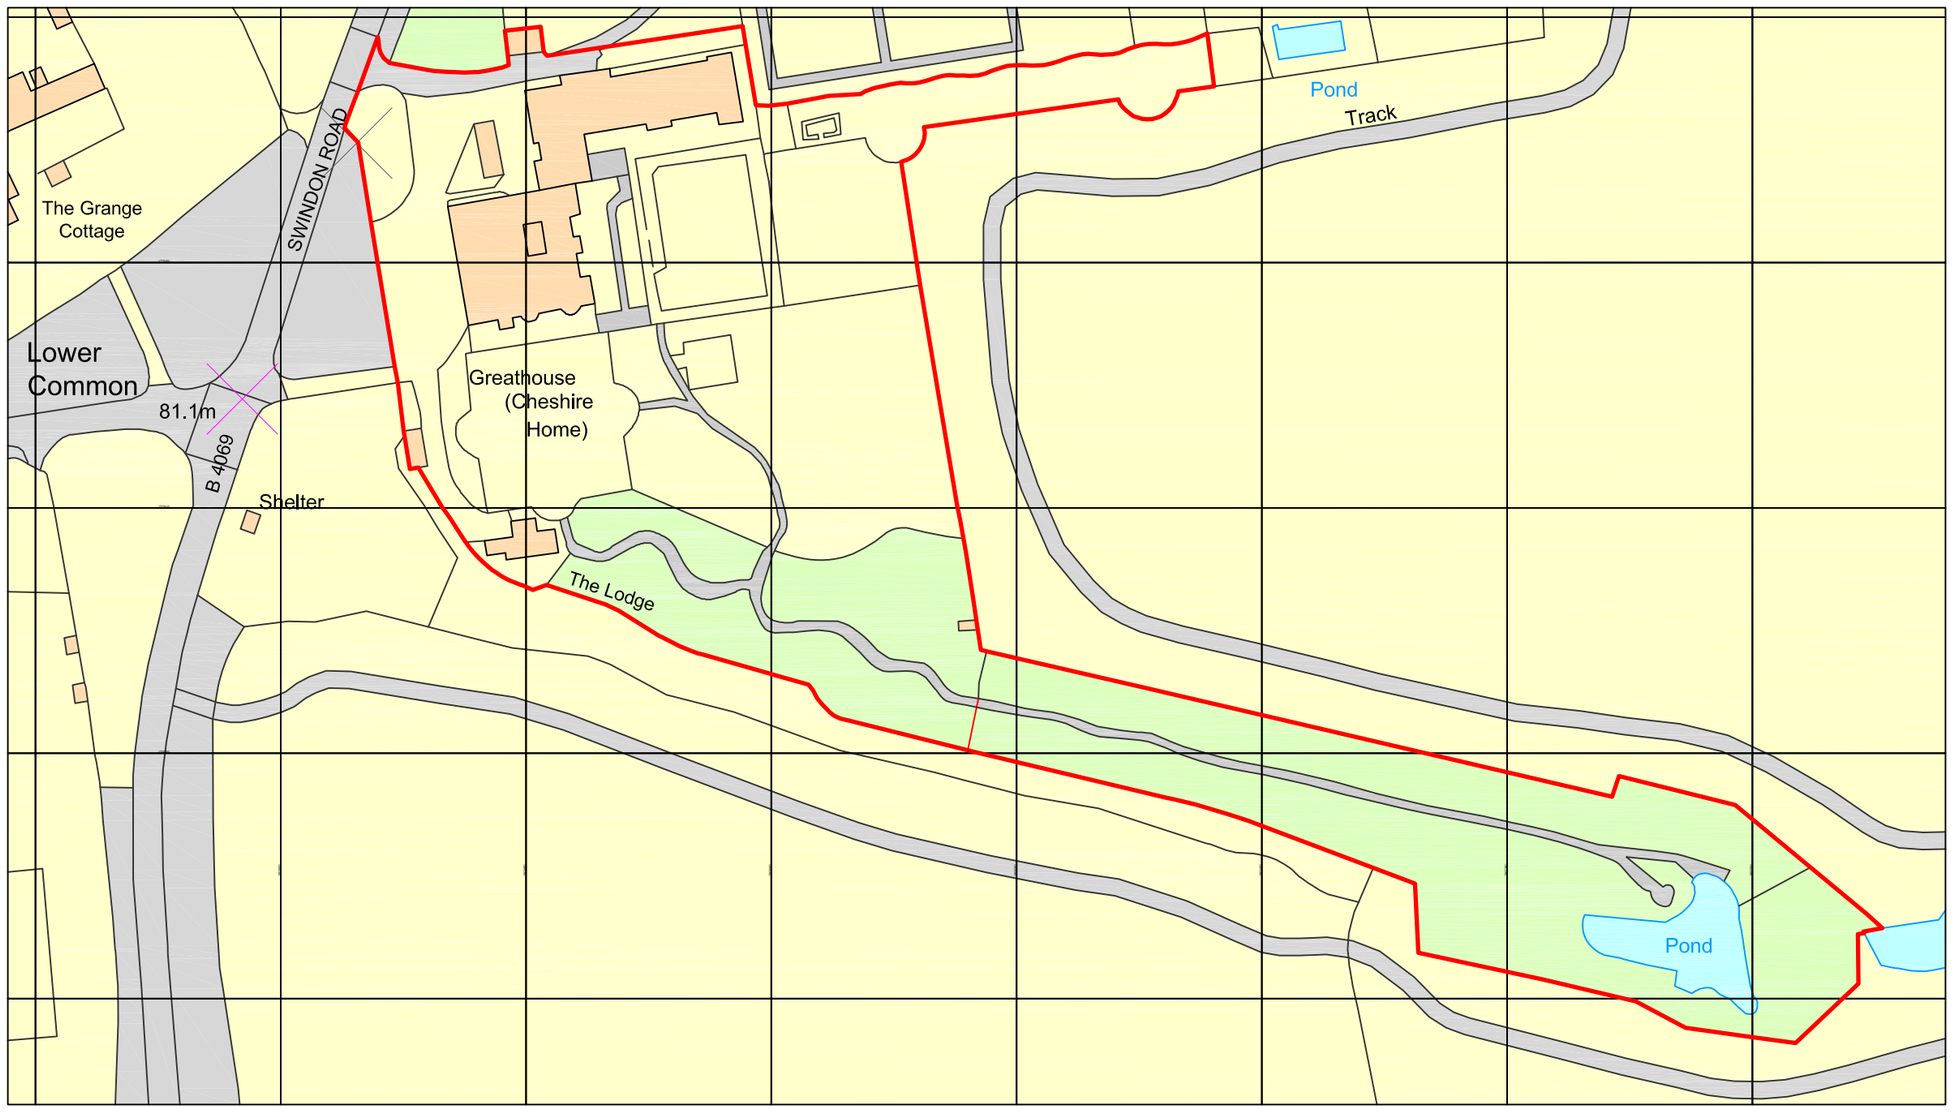

SURVEY DRAWING

CLARK & MASLIN
The Old Library, 44 High Street, Malmesbury, Wiltshire, SN16 9AT
Telephone: (01666) 822911 / 829111
Facsimile: (01666) 825139
www.clarkandmaslin.co.uk
Planning Architecture Conservation

Client
OLD BELL HOTEL

Project
PROPOSED CONVERSION & ALTERATIONS, GREATHOUSE, KINGTON LANGLEY, WILTSHIRE, SN15 5LZ

Description
SITE LOCATION PLAN

Scale	PG Size	Drawn	Date
1:1250	A3	JR	APR '18

Drawing No	Revision
4799/07	-