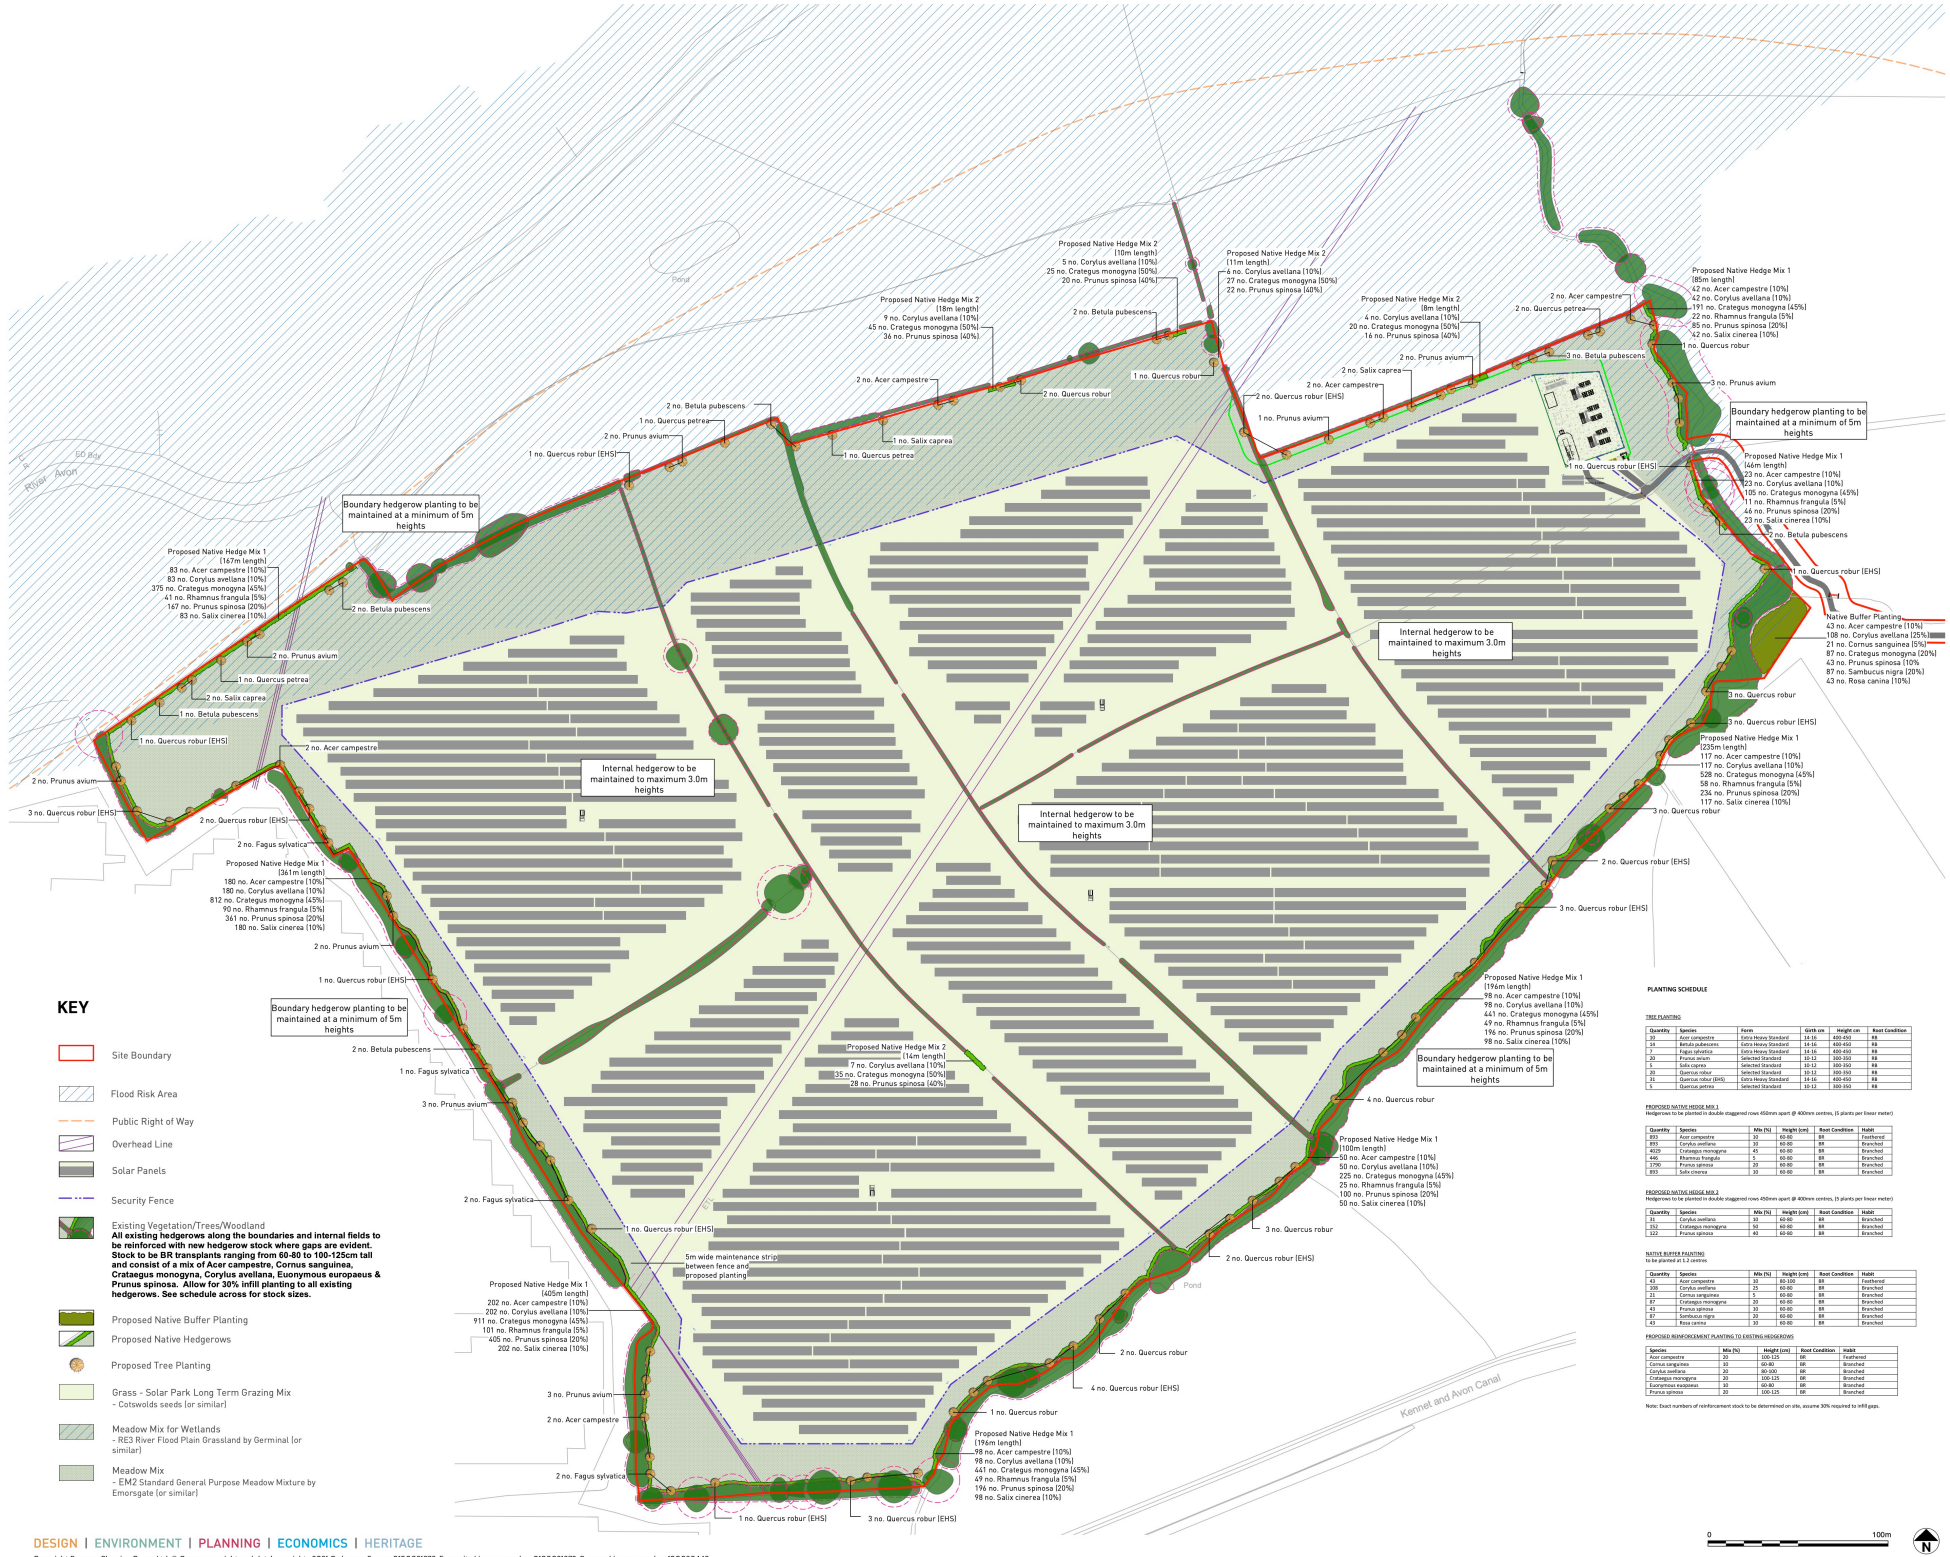

Boundary hedgerow planting to be maintained at a minimum of 5m heights
Internal hedgerow to be maintained to maximum 3.0m heights
Proposed Native Hedge Mix 1 (85m length)
42 no. Acer campestre (10%)
42 no. Corylus avellana (10%)
191 no. Crategus monogyna (45%)
22 no. Rhamnus frangula (5%)
85 no. Prunus spinosa (20%)
42 no. Salix cinerea (10%)
Proposed Native Hedge Mix 1 (46m length)
23 no. Acer campestre (10%)
23 no. Corylus avellana (10%)
105 no. Crategus monogyna (45%)
11 no. Rhamnus frangula (5%)
46 no. Prunus spinosa (20%)
23 no. Salix cinerea (10%)
Native Buffer Planting
43 no. Acer campestre (10%)
108 no. Corylus avellana (25%)
21 no. Cornus sanguinea (5%)
87 no. Crategus monogyna (20%)
43 no. Prunus spinosa (10%
87 no. Sambucus nigra (20%)
43 no. Rosa canina (10%)
Proposed Native Hedge Mix 1 (235m length)
117 no. Acer campestre (10%)
117 no. Corylus avellana (10%)
528 no. Crategus monogyna (45%)
58 no. Rhamnus frangula (5%)
236 no. Prunus spinosa (20%)
117 no. Salix cinerea (10%)
Proposed Native Hedge Mix 1 (196m length)
98 no. Acer campestre (10%)
98 no. Corylus avellana (10%)
441 no. Crategus monogyna (45%)
49 no. Rhamnus frangula (5%)
196 no. Prunus spinosa (20%)
98 no. Salix cinerea (10%)
Proposed Native Hedge Mix 1 (100m length)
50 no. Acer campestre (10%)
50 no. Corylus avellana (10%)
225 no. Crategus monogyna (45%)
25 no. Rhamnus frangula (5%)
100 no. Prunus spinosa (20%)
50 no. Salix cinerea (10%)
Proposed Native Hedge Mix 2 (14m length)
7 no. Corylus avellana (10%)
35 no. Crategus monogyna (50%)
28 no. Prunus spinosa (40%)
Proposed Native Hedge Mix 1 (405m length)
202 no. Acer campestre (10%)
202 no. Corylus avellana (10%)
911 no. Crategus monogyna (45%)
101 no. Rhamnus frangula (5%)
405 no. Prunus spinosa (20%)
202 no. Salix cinerea (10%)
Proposed Native Hedge Mix 1 (196m length)
98 no. Acer campestre (10%)
98 no. Corylus avellana (10%)
441 no. Crategus monogyna (45%)
49 no. Rhamnus frangula (5%)
196 no. Prunus spinosa (20%)
98 no. Salix cinerea (10%)
Proposed Native Hedge Mix 1 (167m length)
83 no. Acer campestre (10%)
83 no. Corylus avellana (10%)
375 no. Crategus monogyna (45%)
41 no. Rhamnus frangula (5%)
167 no. Prunus spinosa (20%)
83 no. Salix cinerea (10%)
Proposed Native Hedge Mix 1 (361m length)
180 no. Acer campestre (10%)
180 no. Corylus avellana (10%)
812 no. Crategus monogyna (45%)
90 no. Rhamnus frangula (5%)
361 no. Prunus spinosa (20%)
180 no. Salix cinerea (10%)
Proposed Native Hedge Mix 2 (10m length)
5 no. Corylus avellana (10%)
25 no. Crategus monogyna (50%)
20 no. Prunus spinosa (40%)
Proposed Native Hedge Mix 2 (18m length)
9 no. Corylus avellana (10%)
45 no. Crategus monogyna (50%)
36 no. Prunus spinosa (40%)
Proposed Native Hedge Mix 2 (11m length)
4 no. Corylus avellana (10%)
27 no. Crategus monogyna (50%)
22 no. Prunus spinosa (40%)
Proposed Native Hedge Mix 2 (8m length)
4 no. Corylus avellana (10%)
20 no. Crategus monogyna (50%)
16 no. Prunus spinosa (40%)
Pond
Pond
Kennet and Avon Canal
River Avon
ED Bdy
5m wide maintenance strip between fence and proposed planting
2 no. Acer campestre
2 no. Quercus petrea
1 no. Quercus robur (EHS)
2 no. Betula pubescens
1 no. Salix caprea
2 no. Prunus avium
1 no. Quercus robur
3 no. Quercus robur (EHS)
2 no. Quercus robur (EHS)
2 no. Fagus sylvatica
1 no. Fagus sylvatica
3 no. Prunus avium
4 no. Quercus robur
2 no. Quercus robur
3 no. Quercus robur
4 no. Quercus robur (EHS)
1 no. Quercus robur
3 no. Quercus robur (EHS)
2 no. Quercus robur (EHS)
3 no. Quercus robur (EHS)
1 no. Quercus robur (EHS)
3 no. Quercus robur (EHS)
2 no. Quercus robur (EHS)
3 no. Quercus robur
2 no. Quercus robur (EHS)
3 no. Quercus robur
2 no. Quercus robur
3 no. Quercus robur (EHS)
3 no. Quercus robur
2 no. Quercus robur (EHS)
3 no. Quercus robur
2 no. Quercus robur (EHS)
3 no. Quercus robur
1 no. Quercus robur (EHS)
3 no. Quercus robur
1 no. Quercus robur (EHS)
3 no. Quercus robur
1