
Plot Date:
11/01/2023 14:20:06
File References:

File Name:
S:\New Solar\Design\1699 - Whaddon Farm\05 Site Plans\03 Planning\Planning Pack\PROJ-0204-00 CCTV Detail ISS01.dwg

0 0.2 0.4 0.6 0.8 1

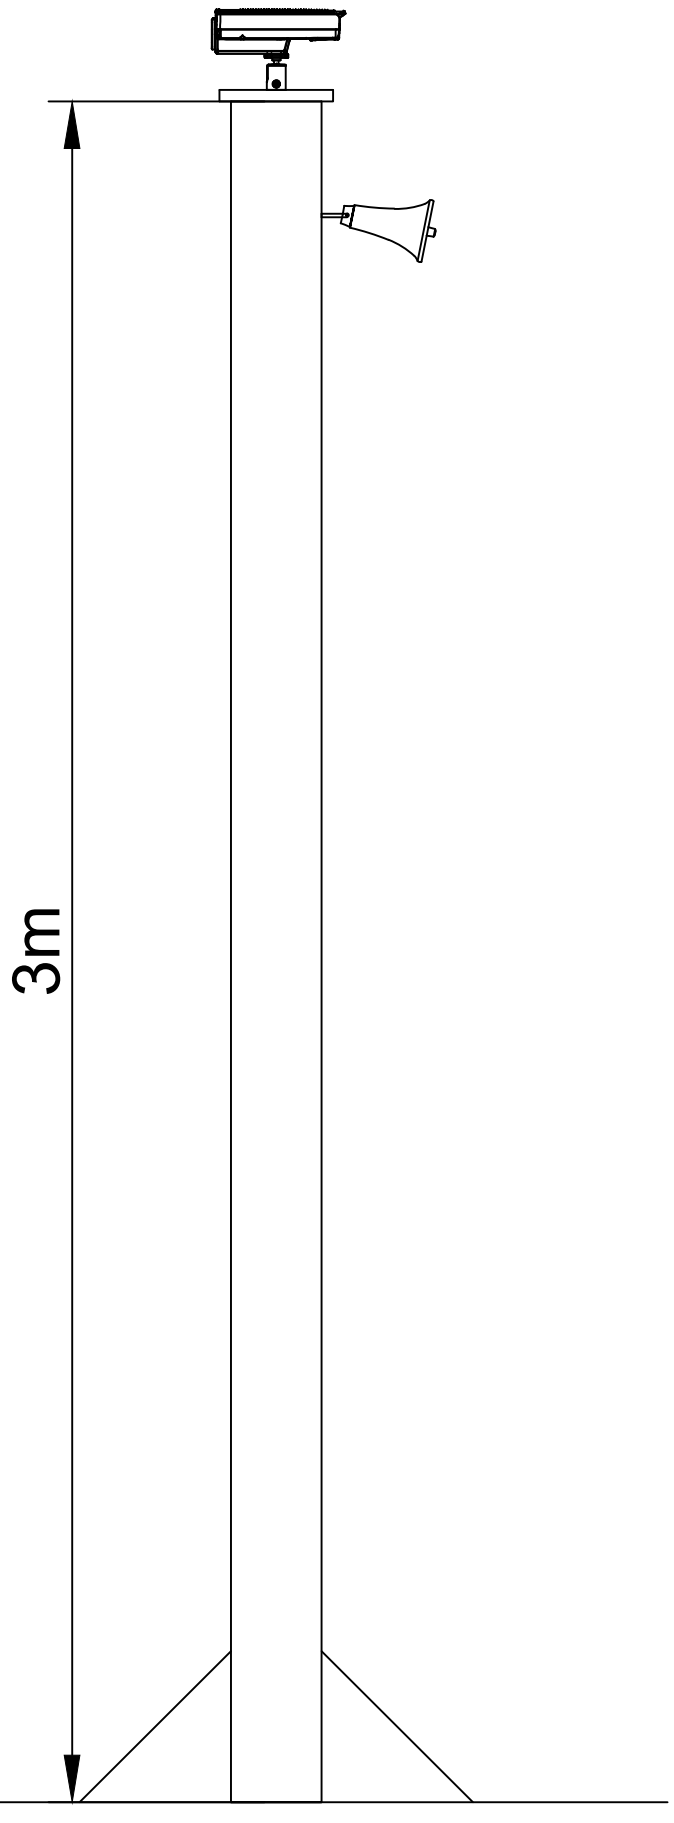


Notes: Unless otherwise stated, this drawing is for information only. Do not scale. Use figured dimensions only. Check all dimensions on site and advise of any discrepancies before commencing work on site.

Digital Transmissions: This data is supplied only as a means to aid you in the production of your work, the data should always be checked against the hard copy of the drawing. Some of the data may have been produced by importing data from external sources, discrepancies may have occurred during this procedure. BSR cannot accept responsibility for any discrepancies within the CAD data file. No third party shall issue BSR data/drawings without the written approval of BSR. BSR check all data for viruses but cannot accept responsibility for any loss incurred by any third party as a result of installing data.

OS License No. :- 100022432

| Rev: | Revision History: | Date: | By: |
|---|---|---|---|
| 01 | Initial Issue | 05/01/23 | RL |

35 and 35a The Maltings
Lower Charlton Trading Estate,
Shepton Mallet,
Somerset,BA4 5QE
United Kingdom

E:info@britishrenewables.com
T:01458 224900
W:www.britishrenewables.com

Project:
Whaddon Farm Solar Park

Location:
Whaddon Farm
Hilperton
Wiltshire
BA14 6NR

Title:
CCTV with Speaker Detail

Scale: 1:20 @A3

Issue Notes:
Initial Issue

BSR Energy

| Drawn By: | Issue Date: |
|---|---|
| RL | 05/01/2023 |
| Checked By: | Checked Date: |
| MB | 10/01/2023 |
| Approved By: | Approved Date: |
| KW | 12/01/2023 |

Drawing Number:
1699-0204-01

| Drawing Status: | Issue: |
|---|---|
| Issued | 01 |