

DONHEAD HSE
DONHEAD ST ANDREW
SHAFTESBURY
DORSET SP7 9EP

FAX. 01747 828265
e-mail: mail@tfhreeve.co.uk

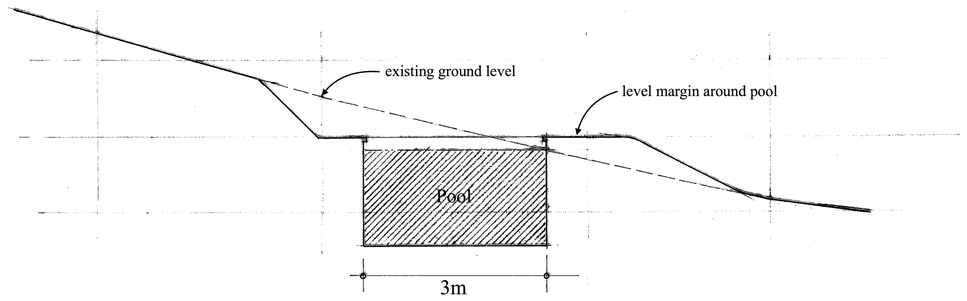

Cross section through pool 1:50

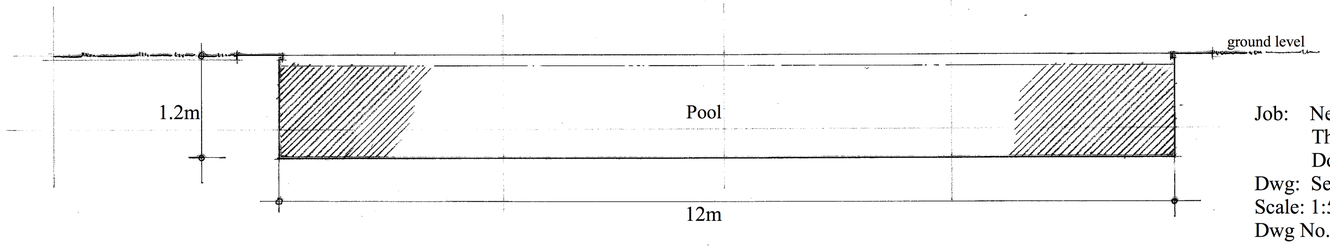

Long section through pool 1:50

Job: New swimming pool
The Malthouse
Donhead St Mary
Dwg: Sections through pool
Scale: 1:50 Date: Oct 2023
Dwg No. 1505/03

TFH REEVE
ARCHITECTURAL DESIGN · CONSULTANCY
SURVEYS · RESTORATION
CONSERVATION EXPERTISE
Tel: 01747 828877

0 5 10 M

Scale 1:50 @ A1