



10m Rigid Vehicle In

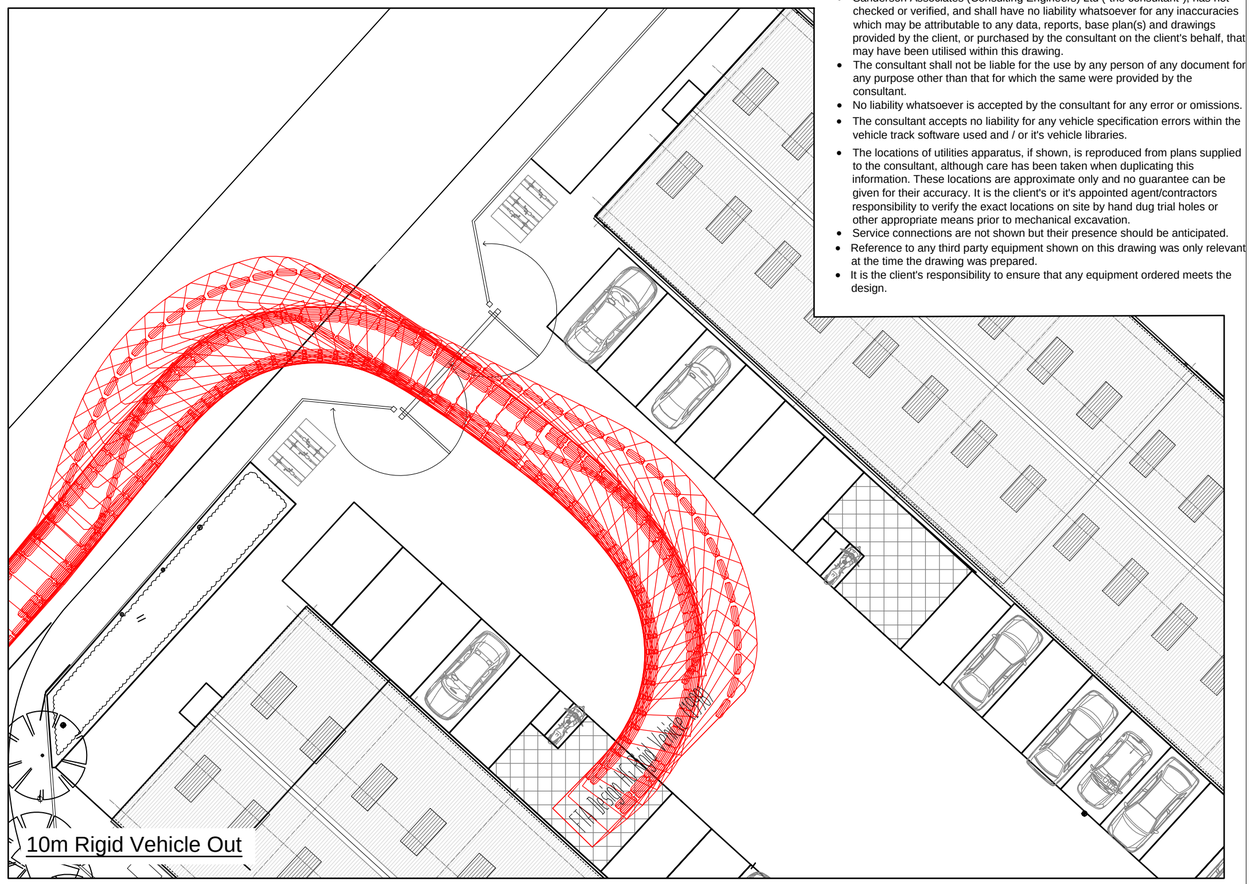


10m Rigid Vehicle Out


- Sanderson Associates (Consulting Engineers) Ltd ("the consultant"), has not checked or verified, and shall have no liability whatsoever for any inaccuracies which may be attributable to any data, reports, base plan(s) and drawings provided by the client, or purchased by the consultant on the client's behalf, that may have been utilised within this drawing.
- The consultant shall not be liable for the use by any person of any document for any purpose other than that for which the same were provided by the consultant.
- No liability whatsoever is accepted by the consultant for any error or omissions.
- The consultant accepts no liability for any vehicle specification errors within the vehicle track software used and / or it's vehicle libraries.
- The locations of utilities apparatus, if shown, is reproduced from plans supplied to the consultant, although care has been taken when duplicating this information. These locations are approximate only and no guarantee can be given for their accuracy. It is the client's or it's appointed agent/contractors responsibility to verify the exact locations on site by hand dug trial holes or other appropriate means prior to mechanical excavation.
- Service connections are not shown but their presence should be anticipated.
- Reference to any third party equipment shown on this drawing was only relevant at the time the drawing was prepared.
- It is the client's responsibility to ensure that any equipment ordered meets the design.

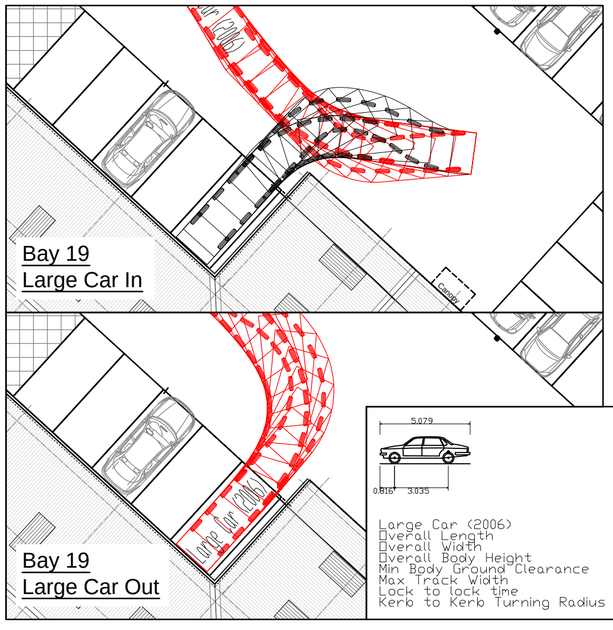


Bay 19
Large Car In

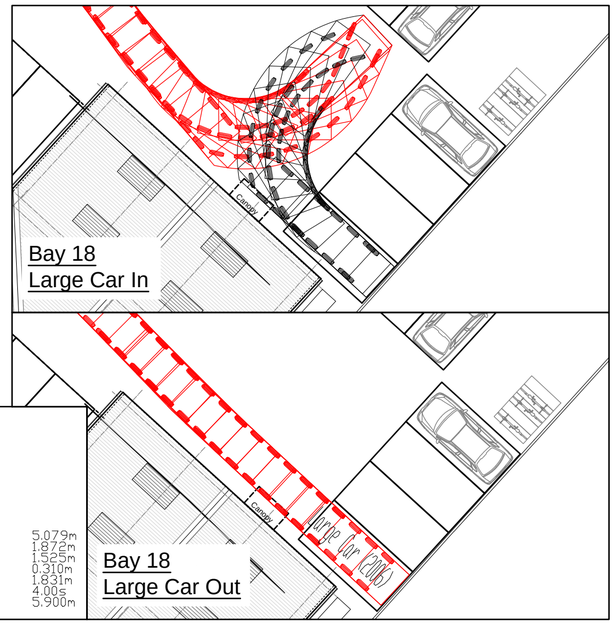

Bay 18
Large Car In

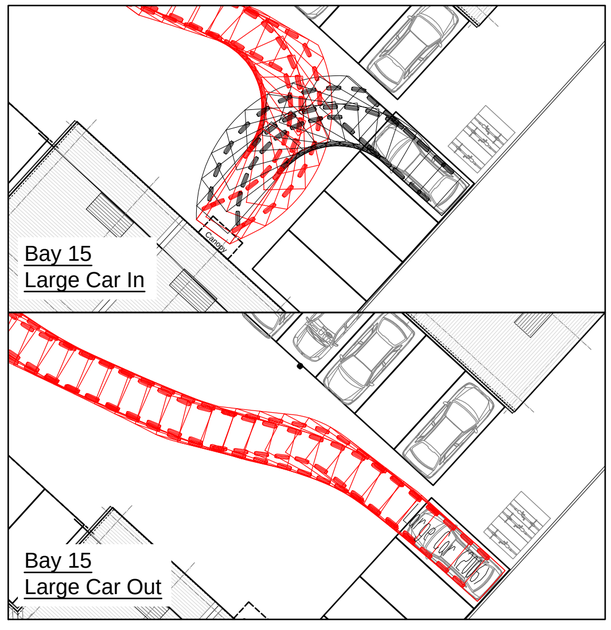

Bay 15
Large Car In

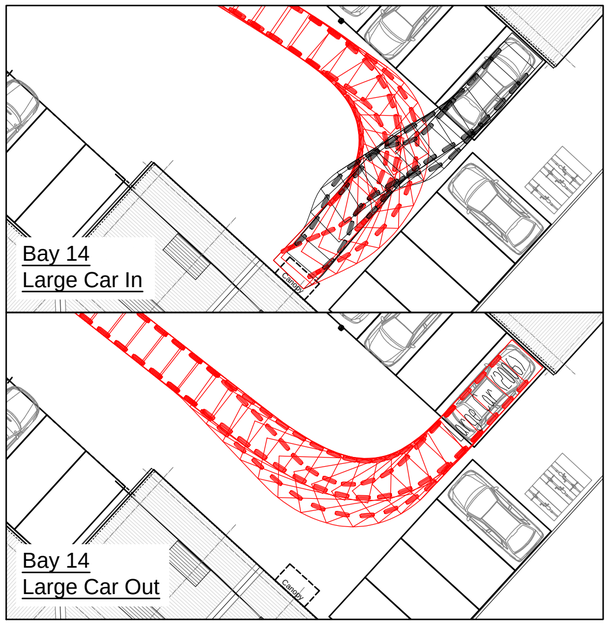

Bay 14
Large Car In

Bay 19
Large Car Out

Bay 18
Large Car Out

Bay 15
Large Car Out

Bay 14
Large Car Out

Client	Project Title	Drawing Title			
Southern Precision Limited	12 Victory Road West Wilts Trading Estate Westbury	Swept Path Analysis			
			Rev	Amendment	Drawn	Date	Checked

Scale 1:500		Drawn By	CP
Drawing Size	A2	Checked By	KS
Date	10.03.2022	Approved By	KS
	Drawing Number 300893-001		Rev –