

1.

Road

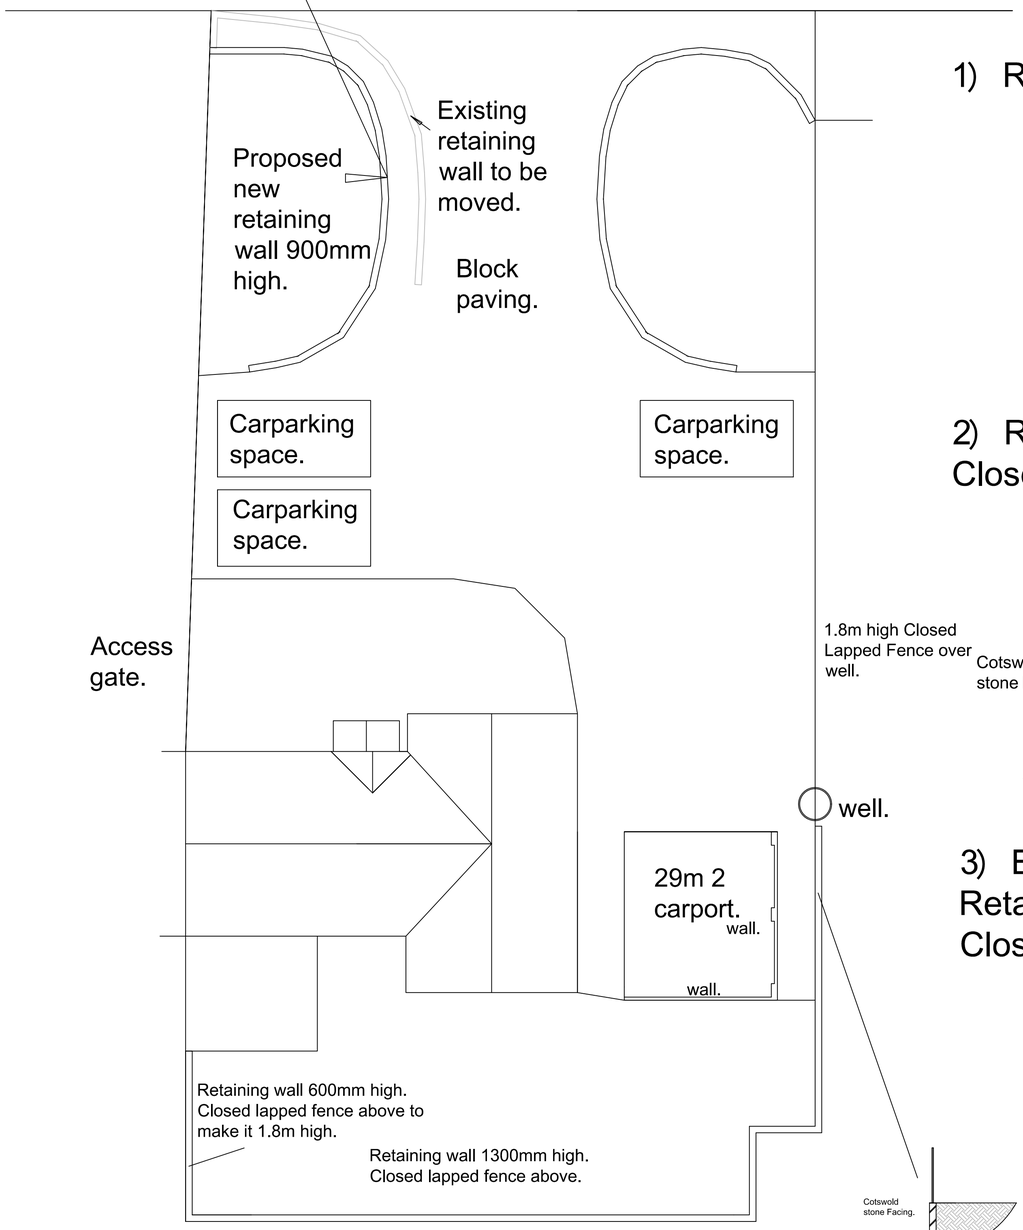

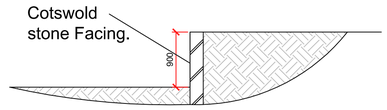

1) Retaining wall 900mm high.

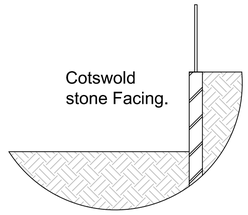

2) Retaining wall 1300mm high.
Closed lapped fence above.

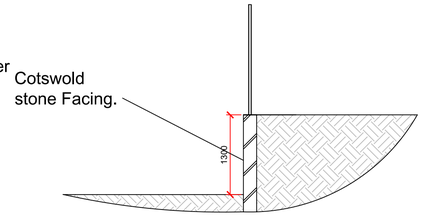

3) Boundary with No 6
Retaining wall 1800mm high.
Closed lapped fence above.

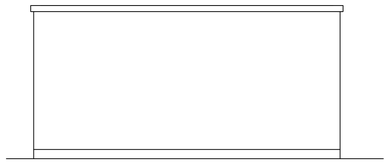

Proposed south elevation.
Scale 1:50

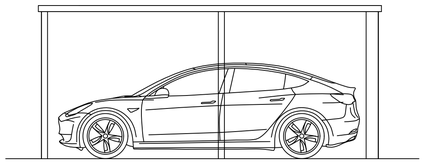

Proposed east elevation.
Scale 1:50

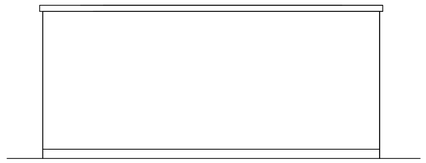

Proposed west elevation.
Scale 1:50

cale 1:50

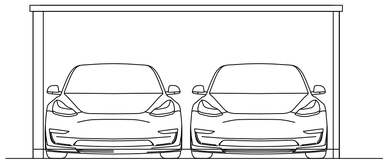

Proposed north elevation.
Scale 1:50

Scale 1:50

29m 2
carport.

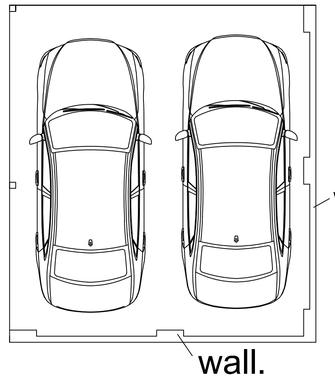

Poposed floor plan.
Scale 1:50

Garden Boundary and drive
details Scale 1:100.



Retaining wall 1300mm high.
Closed lapped fence above.

2.

Retaining wall 1800mm high.
Closed lapped fence above.

3.

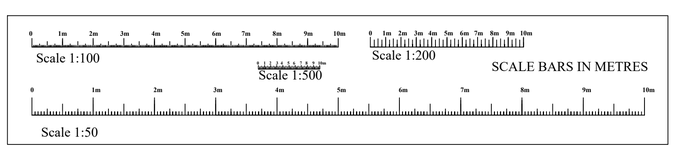

client Sue Dann

SITE ADDRESS
No7 Westbury Road
Little Cheverell
SN10 4JW

PROJECT
Boundary and
landscaping details.

RAND PLANNING
CONSULTANCY LTD

Phil Rand
Cherry Tree House
Clardon lane
Purton.
Wiltshire
SN5 4HN
TEL 01793 771128

Drawn by	Drawing No
Phil Rand	03
Scales 1:500 1:100 1:50	Date 31st July 2023