Project Number : 2222

Client Name : Winkworth Salisbury

Project : 44 Castle Street Signage

Version : Rev 1

ams

ams-signs.co.uk

44 Castle Street



ams-signs.co.uk

Project No	Client:
2222	Winkworth Salisbury

Job Description:
44 Castle Street Signage

Quantity	1

Specification

1no quantity

Aluminium Tray Sign (non illuminated)

5700mm (w) x 560mm (h) x 25mm (d)

2mm aluminium with stencil cut Winkworth logo & telephone number

Powder coated to RAL 5004 Black Blue Satin

10mm laser cut push through opal acrylic details.

Rail fixing top & bottom with countersunk screws

Colour References

	RAL 5004 Black Blue Satin

Drawn By:	AM	Scale:	NTS

Page Number:

Item 1: Fascia Sign

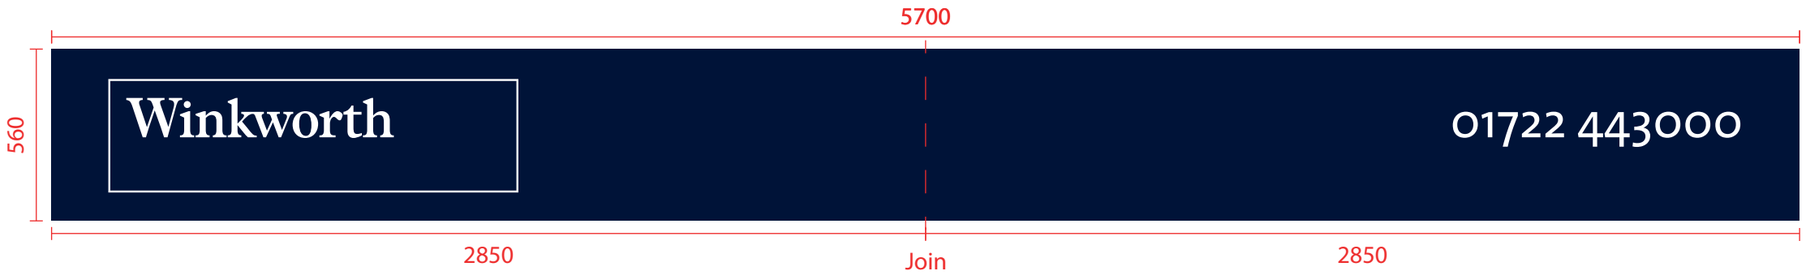



ams-signs.co.uk

Project No	Client:
2222	Winkworth Salisbury

Job Description:
44 Castle Street Signage

Quantity	1

Specification

1no quantity

Aluminium Tray Sign (non illuminated)

5700mm (w) x 560mm (h) x 25mm (d)

2mm aluminium with stencil cut Winkworth logo & telephone number

Powder coated to RAL 5004 Black Blue Satin

10mm laser cut push through opal acrylic details.

Rail fixing top & bottom with countersunk screws

Colour References

	RAL 5004 Black Blue Satin

Drawn By:	AM	Scale:	1:20 @A3

Page Number:

3 of 3 – 09/10/23 – Revision: 01