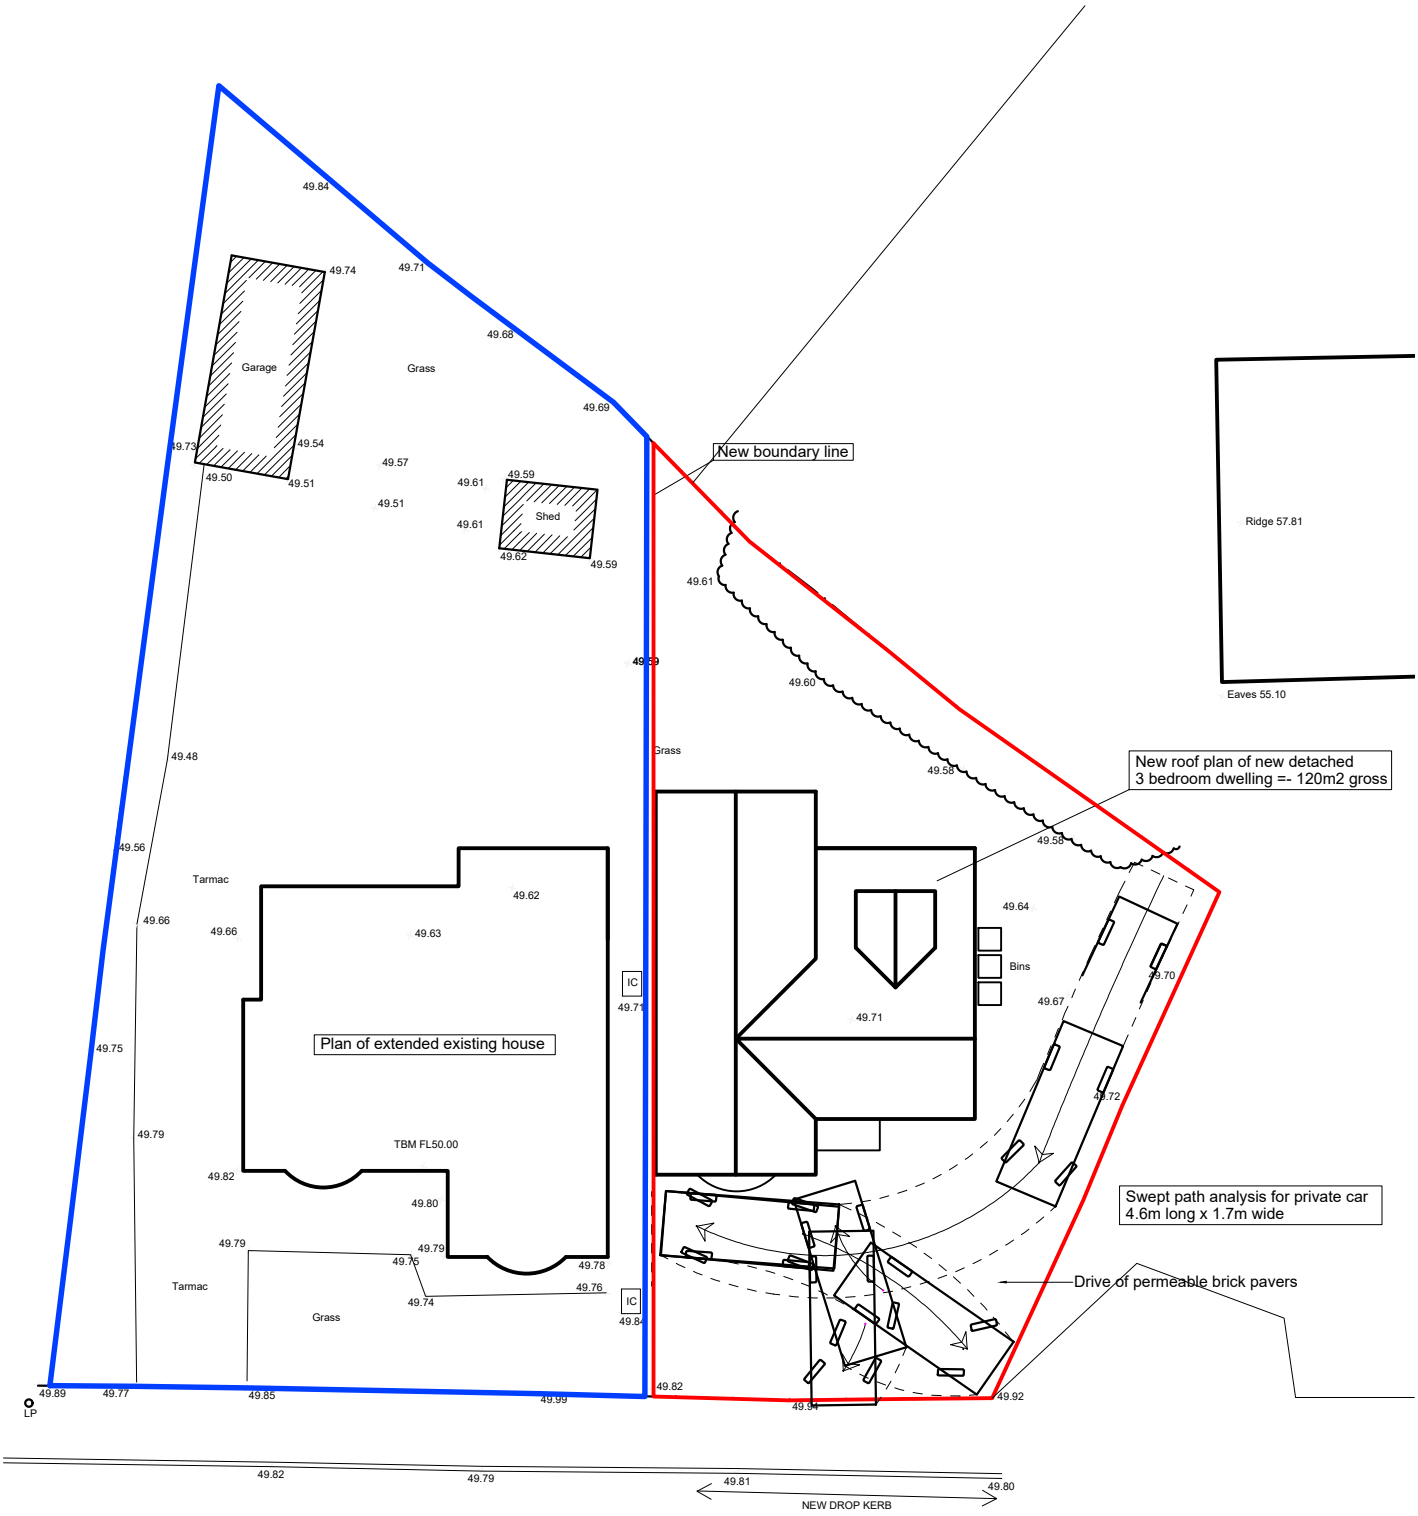

www.fmhas.co.uk

project . address
New 3 bedroom dwelling
85 Station Road Westbury BA13 3JS

fmh architectural ltd

drawing title	scale	sheet size	date	drawing no.	revision
SWEPT PATH ANALYSIS	1:200	A4 (P)	Sep 2023	1267-P03	-