

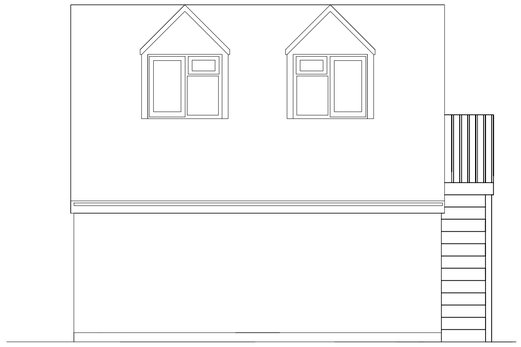


Proposed front Elevation

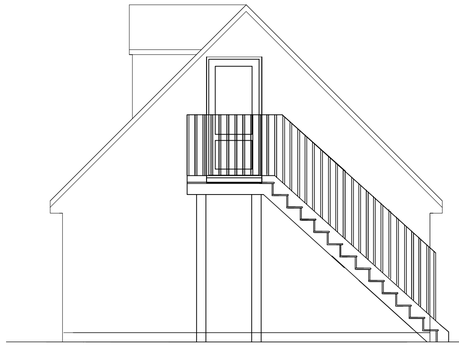


Proposed side Elevation

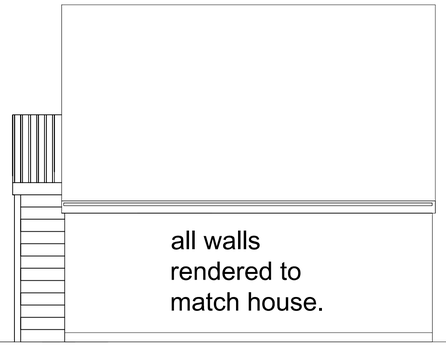


Proposed rear Elevation




Proposed side Elevation

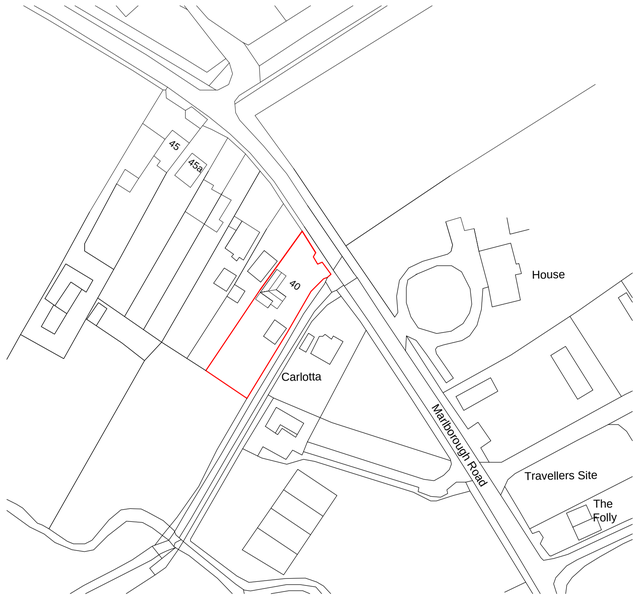

Location Plan Scale
1:1250

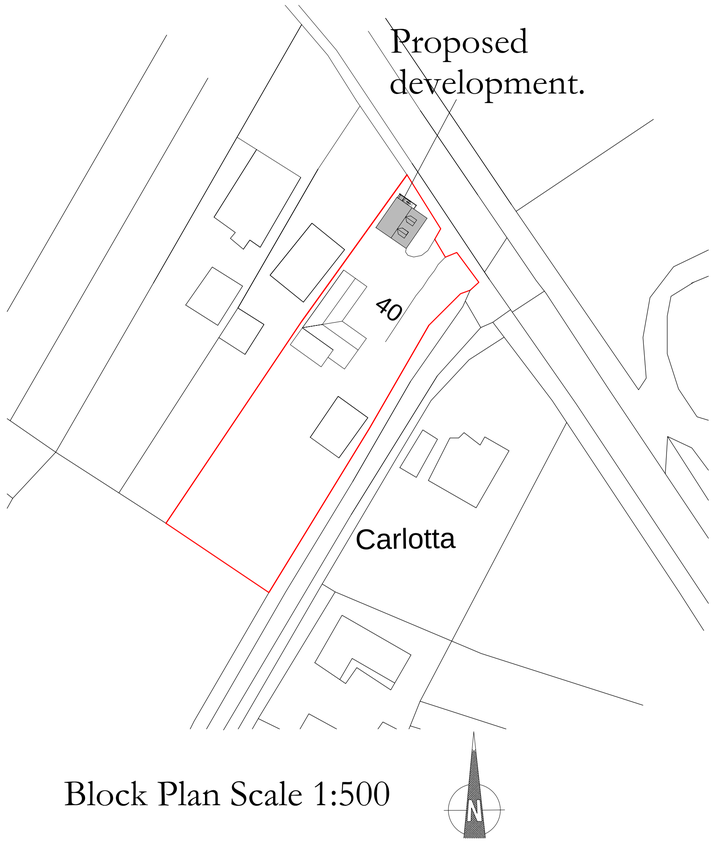


Block Plan Scale 1:500

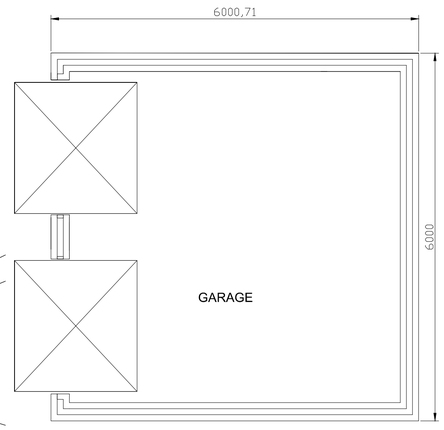


Proposed floor plan

Proposed 1st floor plan

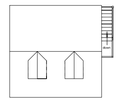

ROOF PLAN.
scale 1:200

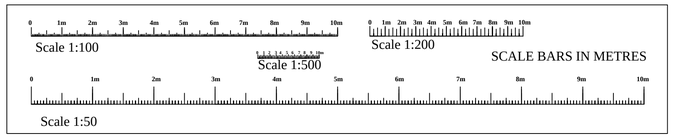

client
Mr and Mrs Malem

SITE ADDRESS
40 Marlborough Road
Wootton Bassett
SN4 7SA

PROJECT
Proposed garage.

RAND PLANNING
CONSULTANCY LTD

Phil Rand
Cherry Tree House
Clardon lane
Purton.
Wiltshire
SN5 4HN
TEL 01793 771128

Drawn by	Phil Rand	Drawing No	02
Scales	1:500 1:100 1:50	Date	7th August 2023