
2 Bybrook Villas, Shrewton

This drawing is copyright and is not to be reproduced. The contractor will be held responsible for the accuracy of works involving the setting out and checking of all dimensions on the drawing and on site. Dimensions must not be scaled from this drawing.

Unless for planning purposes

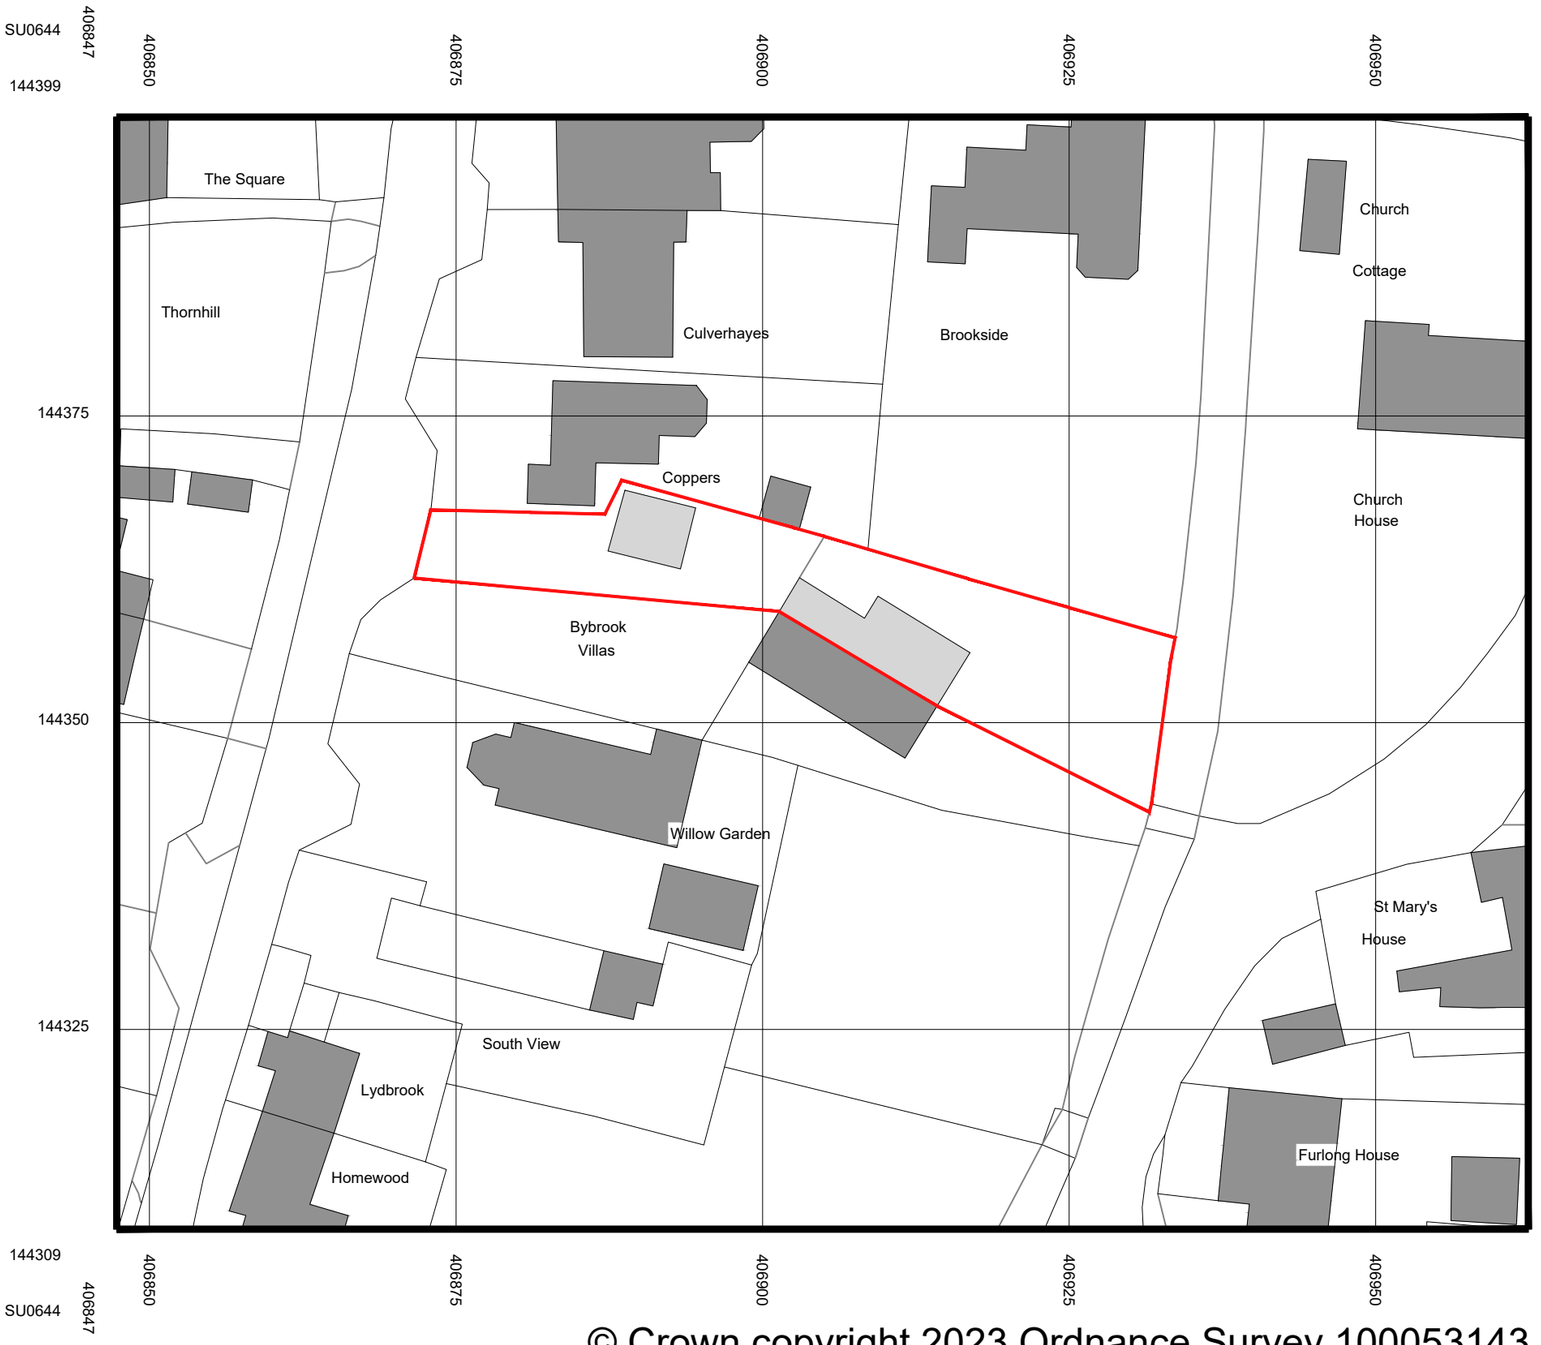

© Crown copyright 2023 Ordnance Survey 100053143

Existing Site plan 1:500



© Crown copyright 2023 Ordnance Survey 100053143

Site Location plan 1:250

1:500 0 5 10 15 20 25

1:1250 0 5 10 15 20 25 30 35 40 45 50 55 60

Rev -


Client: Mr and Mrs Emm		**Planning**	
Project: 2, Bybrook Villas, High Street, Shrewton, Wiltshire, SP3 4BY		Drawing No: **450-02-001**	Revision:
Title: Existing Site Plan	Drawn: sb Check: NB	Scale: 1:500 & 1:1250@a3	First Issue: Sept. 2023

birch architects
Lambourne, Grove Lane, Redlynch, Salisbury, Wilts, SP5 2NR
T: +44 (0)1725 510407
e: info@bircharchitects.co.uk


2 Bybrook Villas, Shrewton

This drawing is copyright and is not to be reproduced. The contractor will be held responsible for the accuracy of works involving the setting out and checking of all dimensions on the drawing and on site. Dimensions must not be scaled from this drawing.


Unless for planning purposes

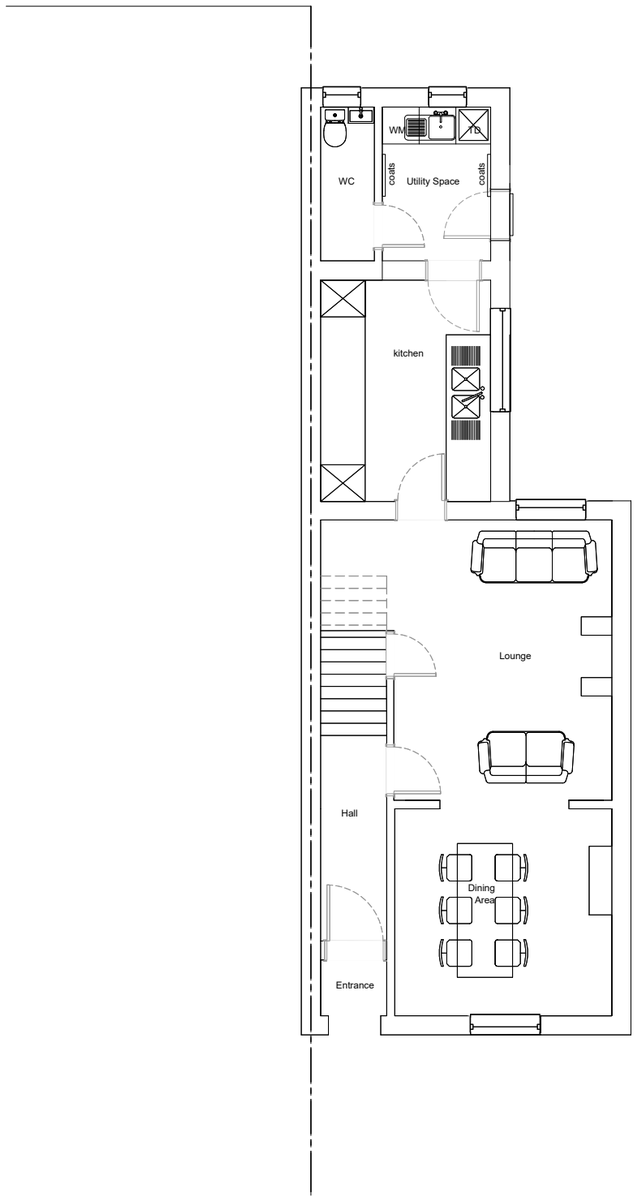

Existing Gr floor plan 1:100

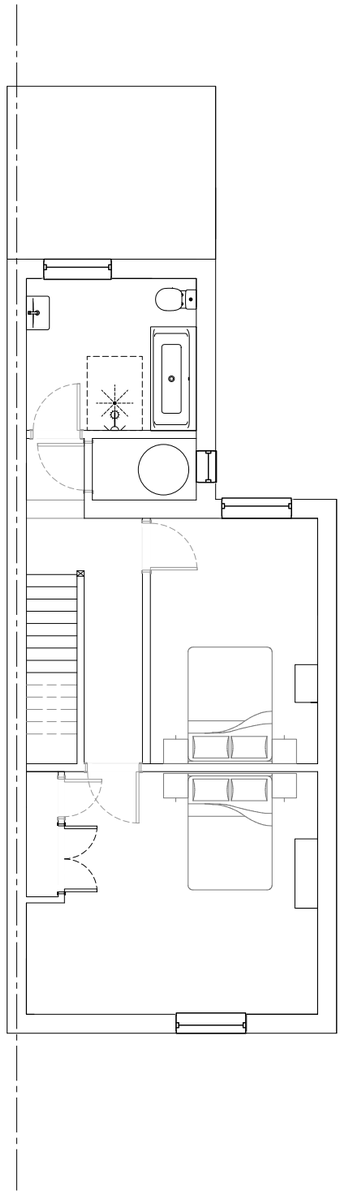

Existing First floor plan 1:100

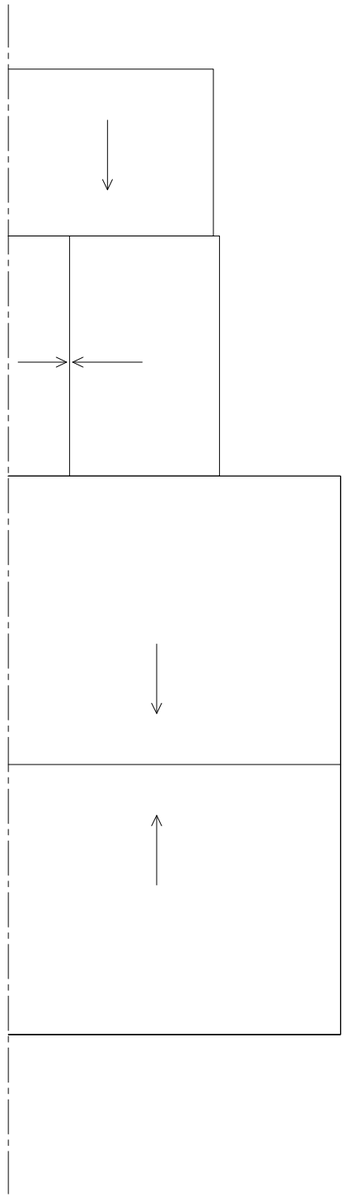

Existing roof plan 1:100

0 1 2 3 4 5

Rev -


Client: Mr and Mrs Emm		**Planning**	
Project: 2, Bybrook Villas, High Street, Shrewton, Wiltshire, SP3 4BY		Drawing No: **450-02-002**	Revision:
Title: Existing Ground, First Floor & Roof plans - main house	Drawn: sb Check: NB	Scale: 1:100@a3	First Issue: Sept. 2023

birch architects
Lambourne, Grove Lane, Redlynch, Salisbury, Wilts, SP5 2NR
T: +44 (0)1725 510407
e: info@bircharchitects.co.uk


2 Bybrook Villas, Shrewton

This drawing is copyright and is not to be reproduced. The contractor will be held responsible for the accuracy of works involving the setting out and checking of all dimensions on the drawing and on site. Dimensions must not be scaled from this drawing.


Unless for planning purposes

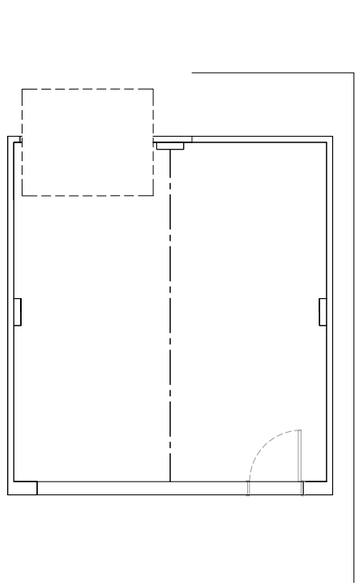

Existing Gr floor plan 1:100

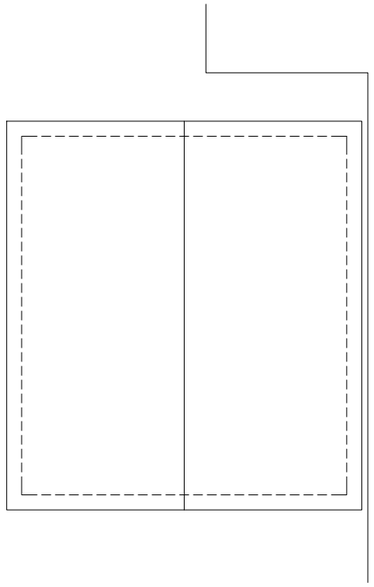

Existing roof plan 1:100

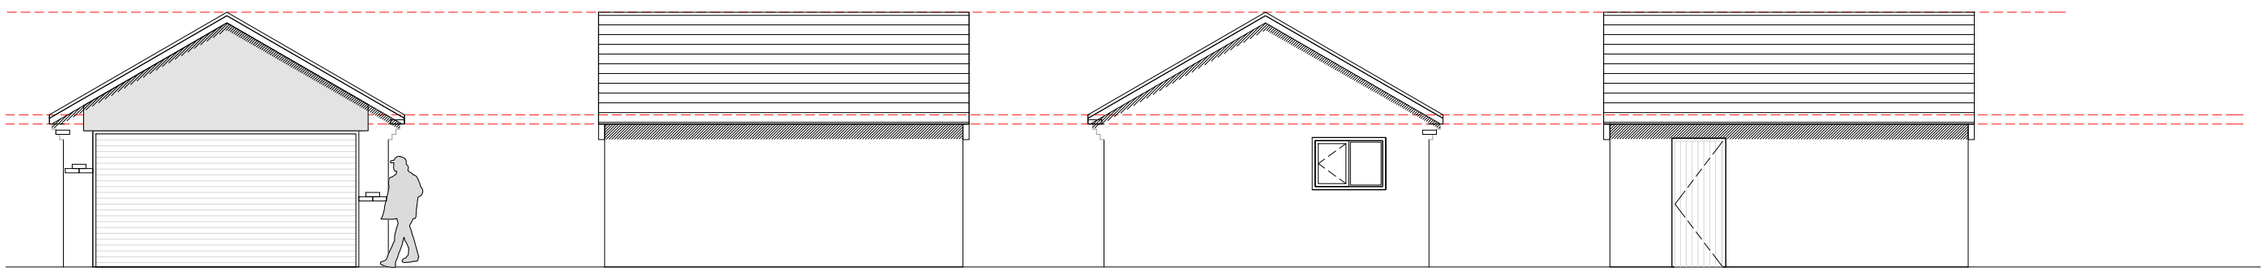

Existing Garage elevations 1:100

0 1 2 3 4 5

Rev -


Client: Mr and Mrs Emm		**Planning**	
Project: 2, Bybrook Villas, High Street, Shrewton, Wiltshire, SP3 4BY		Drawing No: **450-02-003**	Revision:
Title: Existing Garage plans & Elevations	Drawn: sb Check: NB	Scale: 1:100@a3	First Issue: Sept. 2023

birch architects
Lambourne, Grove Lane, Redlynch, Salisbury, Wilts, SP5 2NR
T: +44 (0)1725 510407
e: info@bircharchitects.co.uk


2 Bybrook Villas, Shrewton

This drawing is copyright and is not to be reproduced. The contractor will be held responsible for the accuracy of works involving the setting out and checking of all dimensions on the drawing and on site. Dimensions must not be scaled from this drawing.


Unless for planning purposes

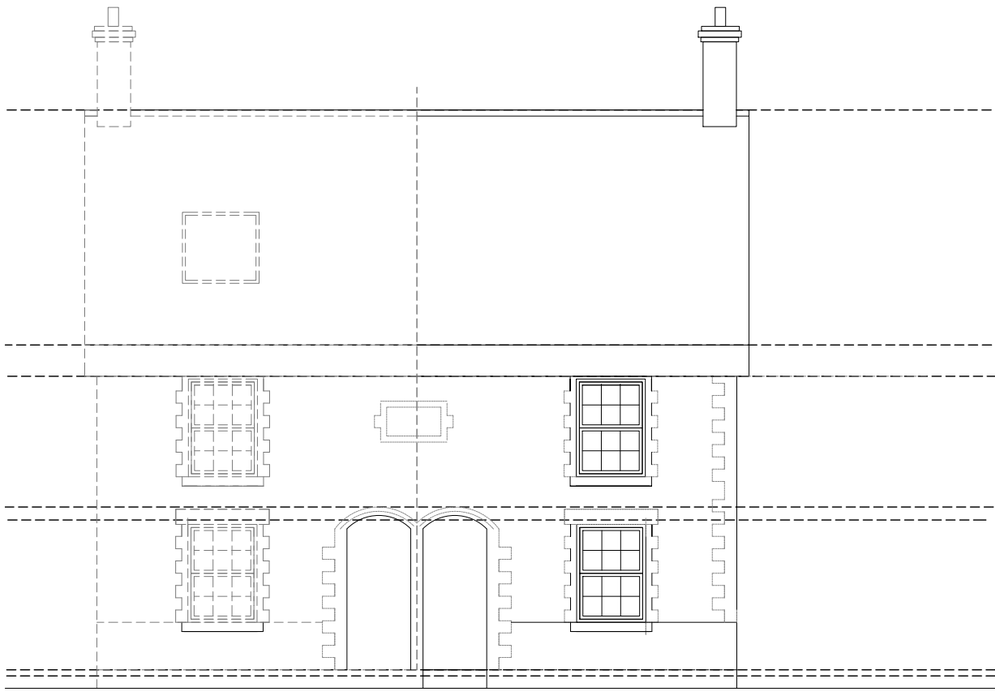


Existing elevation 01 1:100

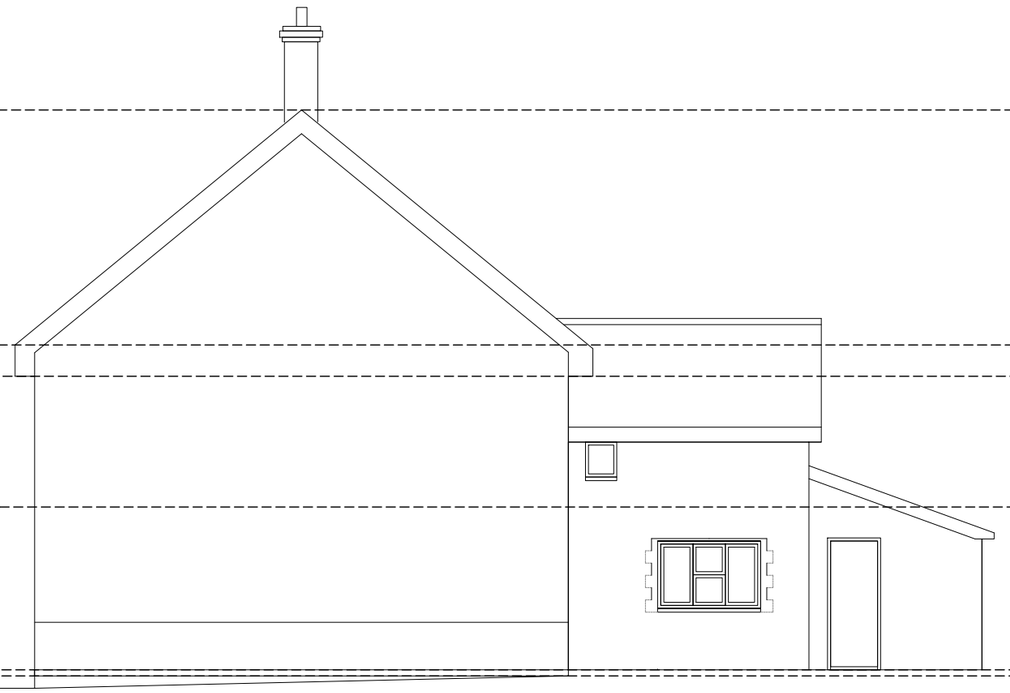


Existing elevation 02 1:100

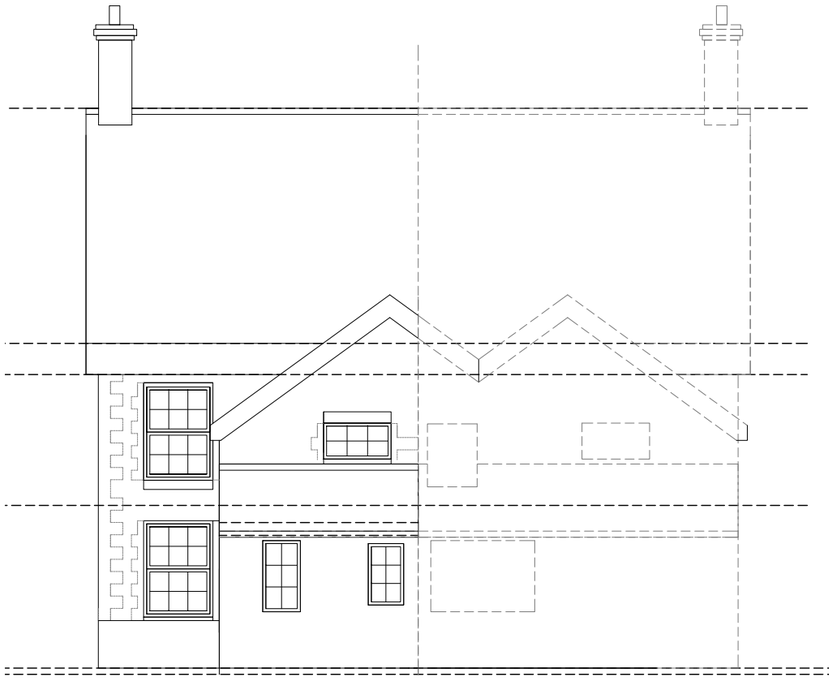

Existing elevation 03 1:100

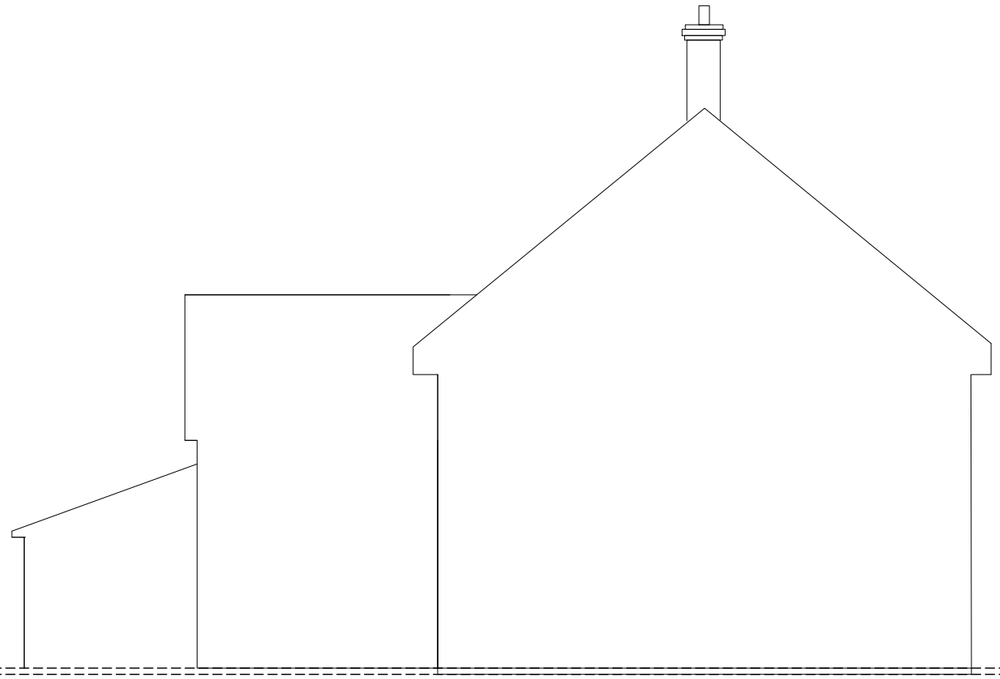

Existing elevation 04 1:100

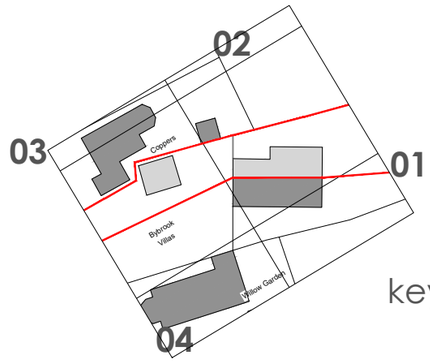

key plan

0 1 2 3 4 5

Rev -

Client: Mr and Mrs Emm		**Planning**	
Project: 2, Bybrook Villas, High Street, Shrewton, Wiltshire, SP3 4BY		Drawing No: **450-02-004**	Revision:
Title: Existing Elevations	Drawn: sb Check: NB	Scale: 1:100@a3	First Issue: Sept. 2023

birch architects
Lambourne, Grove Lane, Redlynch, Salisbury, Wilts, SP5 2NR
T: +44 (0)1725 510407
e: info@bircharchitects.co.uk

2 Bybrook Villas, Shrewton

This drawing is copyright and is not to be reproduced. The contractor will be held responsible for the accuracy of works involving the setting out and checking of all dimensions on the drawing and on site. Dimensions must not be scaled from this drawing.

Unless for planning purposes



© Crown copyright 2023 Ordnance Survey 100053143

Existing Site plan 1:500



© Crown copyright 2023 Ordnance Survey 100053143

Site Location plan 1:250

1:500 0 5 10 15 20 25

1:1250 0 5 10 15 20 25 30 35 40 45 50 55 60

Rev -


Client: Mr and Mrs Emm		**Planning**	
Project: 2, Bybrook Villas, High Street, Shrewton, Wiltshire, SP3 4BY		Drawing No: **450-02-005**	Revision:
Title: Proposed Site Plan	Drawn: sb Check: NB	Scale: 1:500 & 1:1250@a3	First Issue: Sept. 2023

birch architects
Lambourne, Grove Lane, Redlynch, Salisbury, Wilts, SP5 2NR
T: +44 (0)1725 510407
e: info@bircharchitects.co.uk


2 Bybrook Villas, Shrewton


This drawing is copyright and is not to be reproduced. The contractor will be held responsible for the accuracy of works involving the setting out and checking of all dimensions on the drawing and on site. Dimensions must not be scaled from this drawing.

Unless for planning purposes

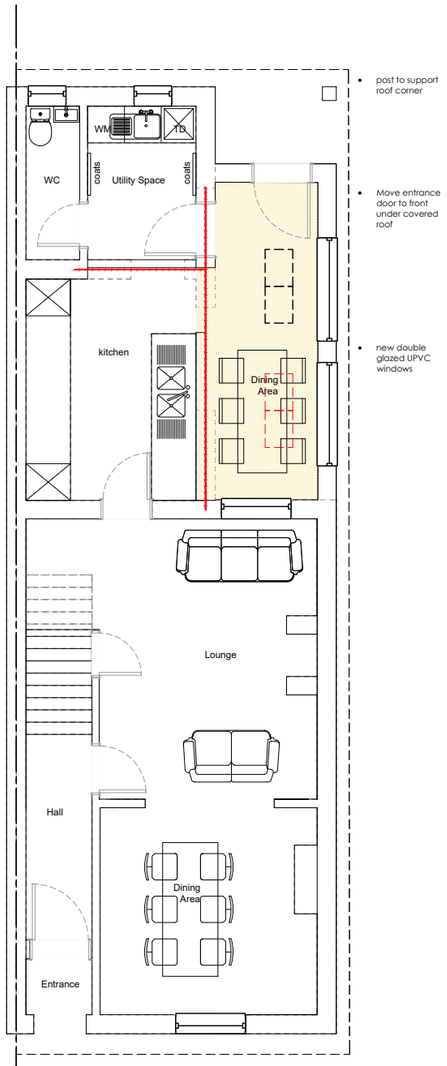

- post to support roof corner
- Move entrance door to front under covered roof
- new double glazed UPVC windows

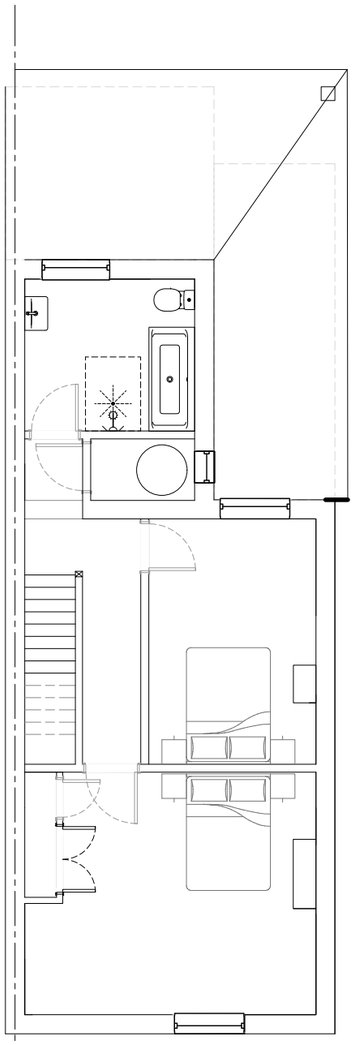

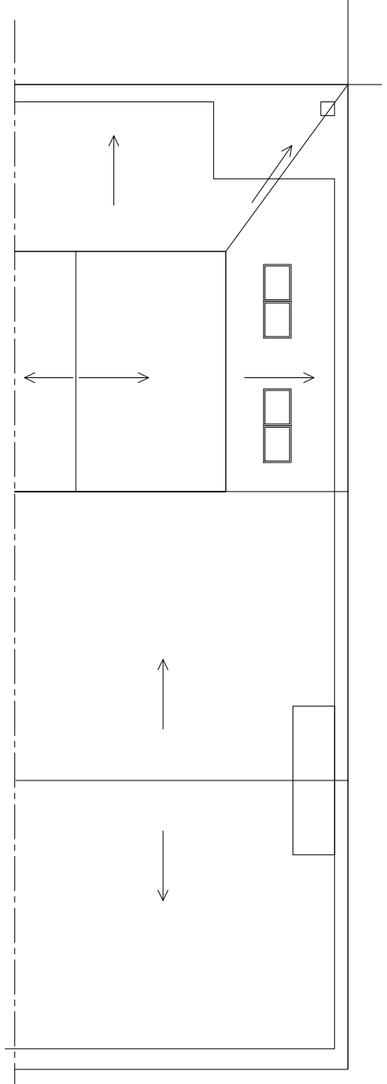

Existing Gr floor plan 1:100

Existing First floor plan 1:100

Existing roof plan 1:100

0 1 2 3 4 5

Rev -

Client: Mr and Mrs Emm		**Planning**	
Project: 2, Bybrook Villas, High Street, Shrewton, Wiltshire, SP3 4BY		Drawing No: **450-02-006**	Revision:
Title: Proposed Ground, First Floor & Roof plans - main house	Drawn: SD Check: NB	Scale: 1:100@a3	First Issue: Sept. 2023

birch architects
Lambourne, Grove Lane, Redlynch, Salisbury, Wilts, SP5 2NR
T: +44 (0)1725 510407
e: info@bircharchitects.co.uk


2 Bybrook Villas, Shrewton

This drawing is copyright and is not to be reproduced. The contractor will be held responsible for the accuracy of works involving the setting out and checking of all dimensions on the drawing and on site. Dimensions must not be scaled from this drawing.


Unless for planning purposes

Material Key:


1. Roof - slate to match existing
2. windows - White UPVC
3. Walls - stone to match existing.
4. Walls - horizontal timber cladding
5. fascias and soffits - black
6. Utility door - UPVC
7. rooflights
8. timber post
9. New aluminium garage door
10. Door - UPVC

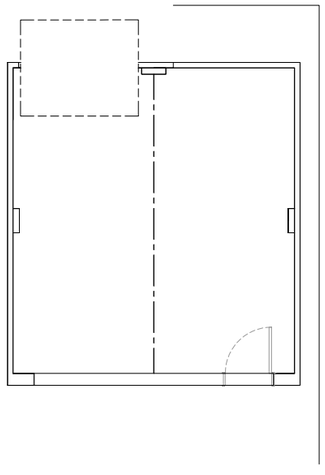


Proposed Ground floor plan 1:100

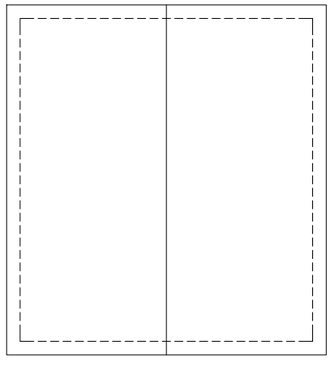

Proposed roof plan 1:100

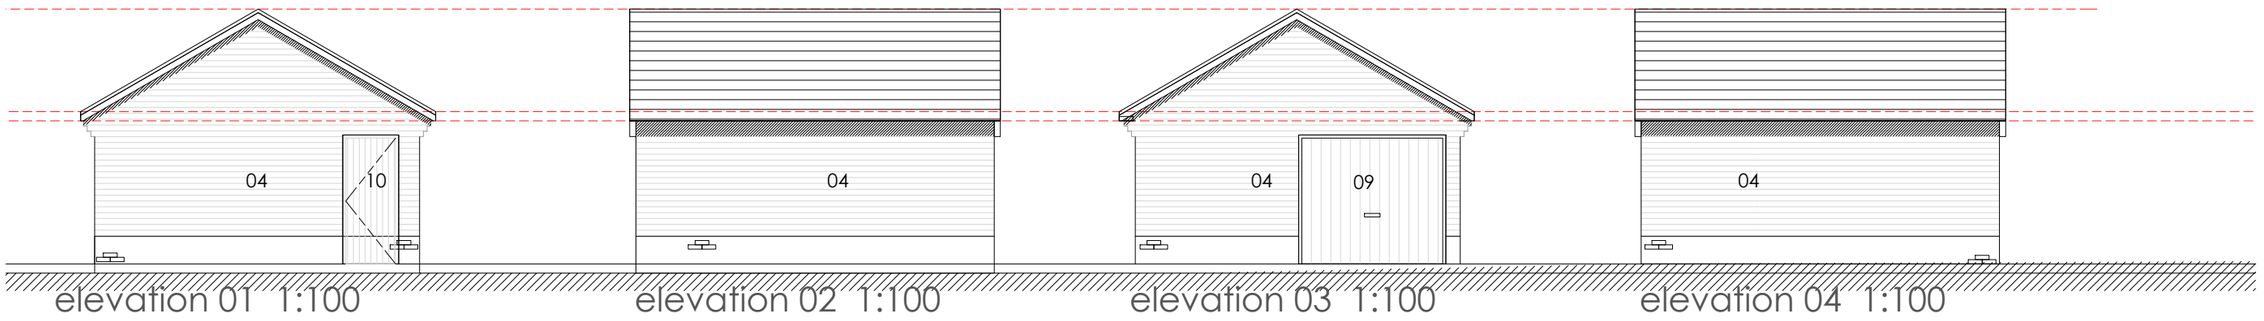

elevation 01 1:100 elevation 02 1:100 elevation 03 1:100 elevation 04 1:100

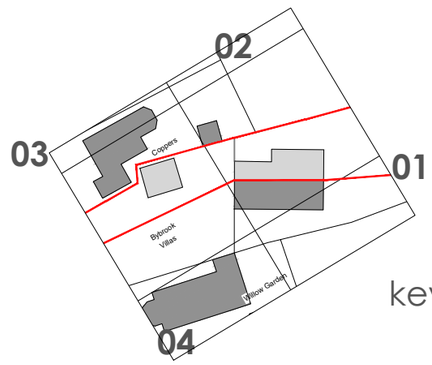

key plan

0 1 2 3 4 5

Rev -

Client: Mr and Mrs Emm		**Planning**	
Project: 2, Bybrook Villas, High Street, Shrewton, Wiltshire, SP3 4BY		Drawing No: **450-02-007**	Revision:
Title: Proposed Garage plans & Elevations	Drawn: sb Check: NB	Scale: 1:100@a3	First Issue: Sept. 2023

birch architects
Lambourne, Grove Lane, Redlynch, Salisbury, Wilts, SP5 2NR
T: +44 (0)1725 510407
e: info@bircharchitects.co.uk

2 Bybrook Villas, Shrewton



Proposed 03 1:100



Proposed elevation 04 1:100

This drawing is copyright and is not to be reproduced. The contractor will be held responsible for the accuracy of works involving the setting out and checking of all dimensions on the drawing and on site. Dimensions must not be scaled from this drawing.

Unless for planning purposes


Material Key:

1. Roof - slate to match existing
2. windows - White UPVC
3. Walls - stone to match existing.
4. Walls - horizontal timber cladding
5. fascias and soffits - black
6. Utility door - UPVC
7. rooflights
8. timber post
9. New aluminium garage door
10. Door - UPVC

02

03 01

04

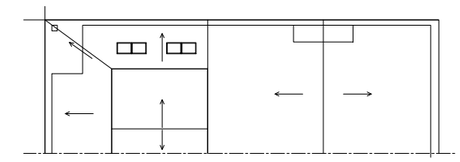

key plan


1:100 0 1 2 3 4 5

Rev -


Client: Mr and Mrs Emm		**Planning**	
Project: 2, Bybrook Villas, High Street, Shrewton, Wiltshire, SP3 4BY		Drawing No: **450-02-009**	Revision:
Title: Proposed Elevations	Drawn: SD Check: NB	Scale: 1:100@a3	First Issue: Sept. 2023

birch architects
Lambourne, Grove Lane, Redlynch, Salisbury, Wilts, SP5 2NR
T: +44 (0)1725 510407
e: info@bircharchitects.co.uk

2 Bybrook Villas, Shrewton

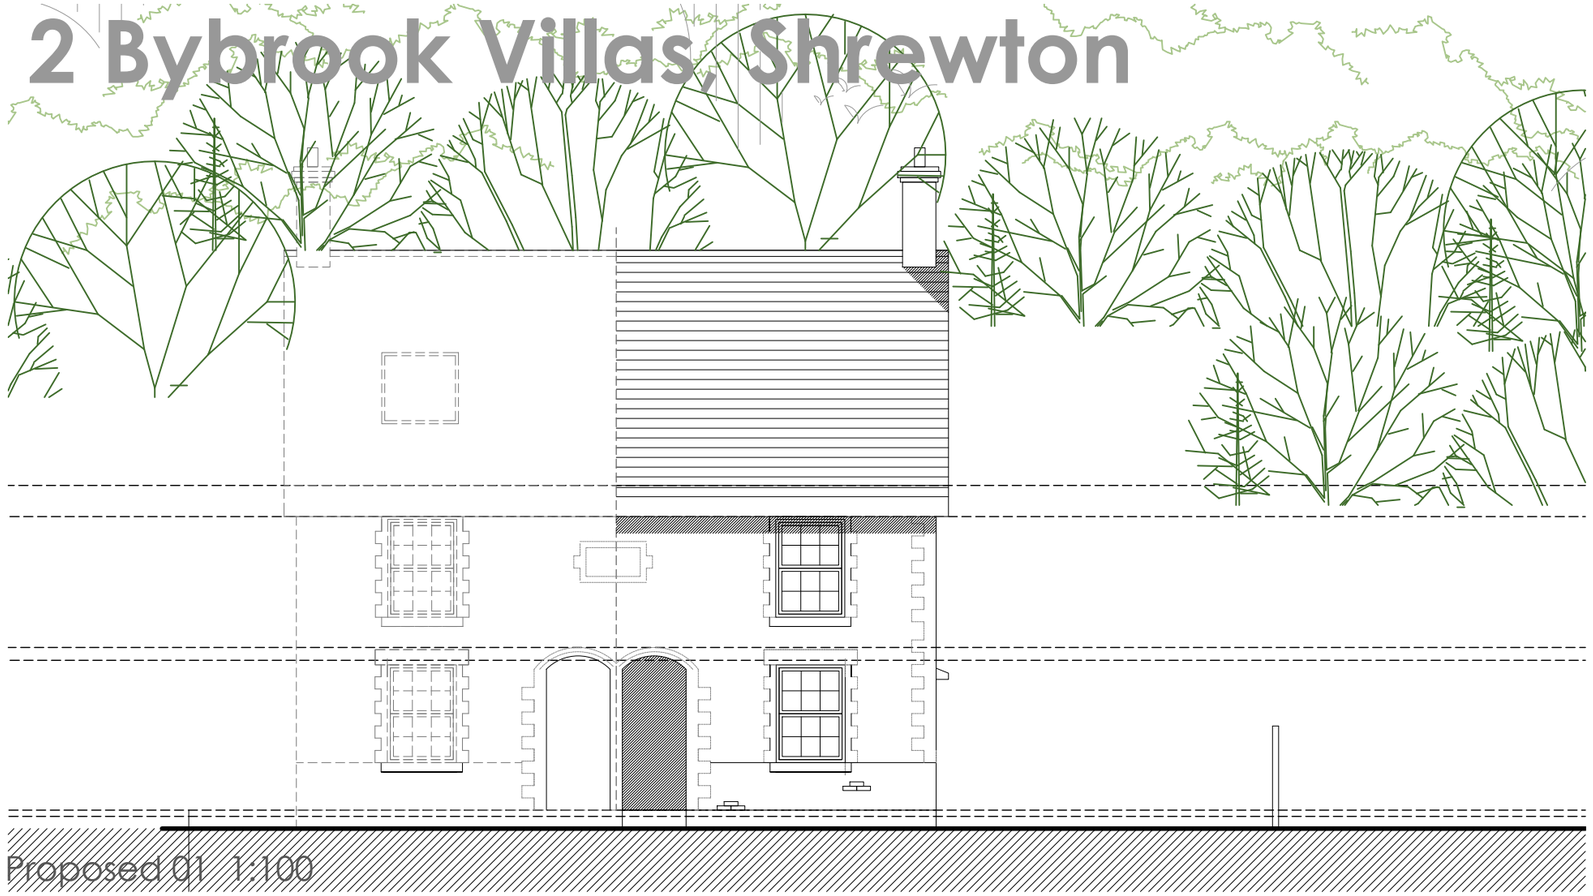

Proposed 01 1:100

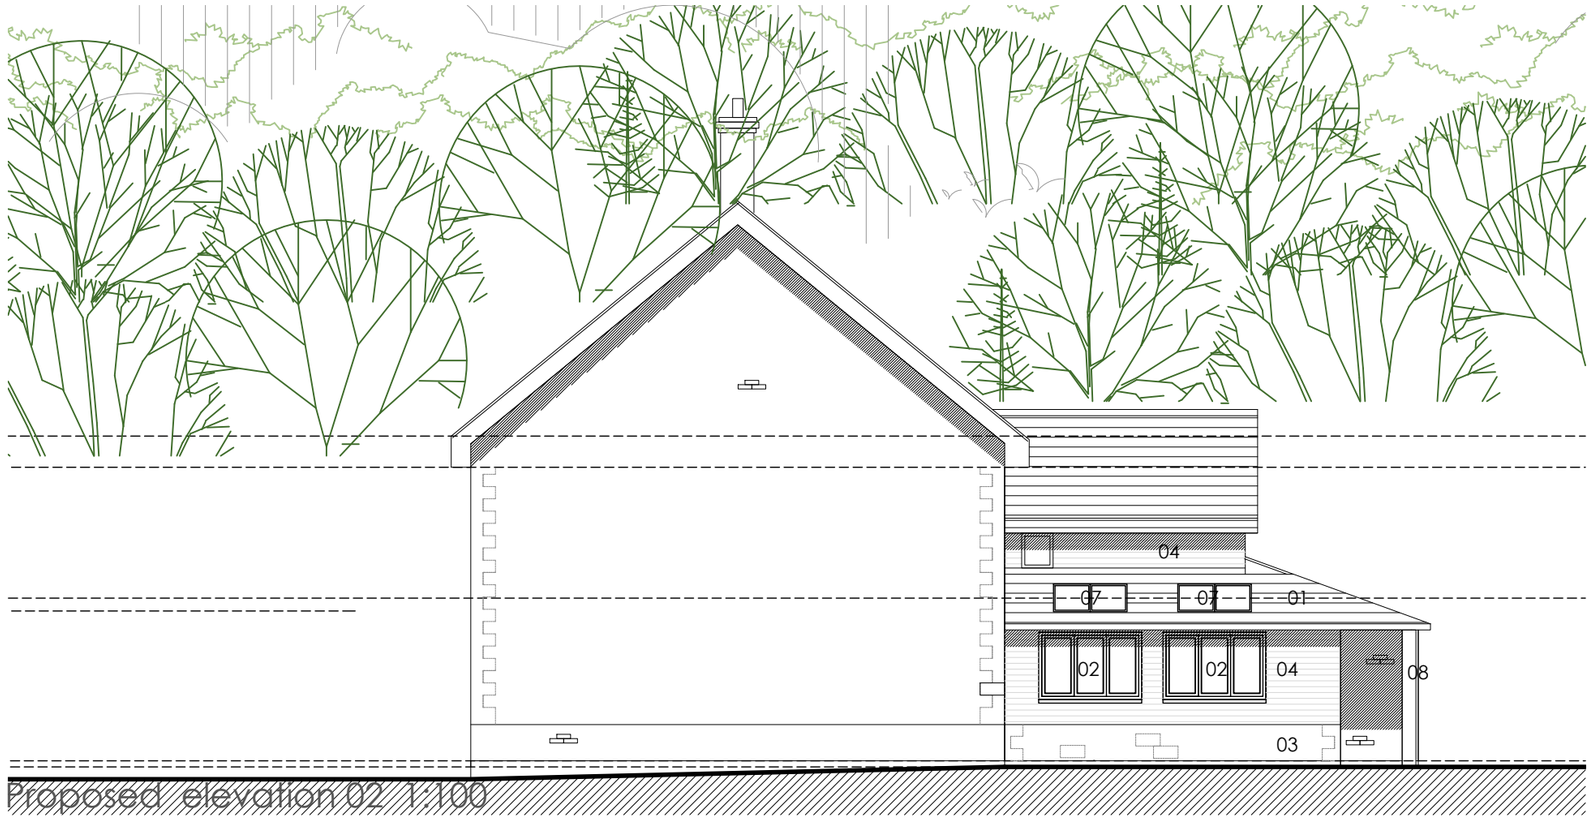

Proposed elevation 02 1:100

This drawing is copyright and is not to be reproduced. The contractor will be held responsible for the accuracy of works involving the setting out and checking of all dimensions on the drawing and on site. Dimensions must not be scaled from this drawing.

Unless for planning purposes

Material Key:

1. Roof - slate to match existing
2. windows - White UPVC
3. Walls - stone to match existing.
4. Walls - horizontal timber cladding
5. fascias and soffits - black
6. Utility door - UPVC
7. rooflights
8. timber post
9. New aluminium garage door
10. Door - UPVC

02

03 01

04

key plan

1:100 0 1 2 3 4 5

Rev -

Client: Mr and Mrs Emm		**Planning**	
Project: 2, Bybrook Villas, High Street, Shrewton, Wiltshire, SP3 4BY		Drawing No: **450-02-008**	Revision:
Title: Proposed Elevations	Drawn: sb Check: NB	Scale: 1:100@a3	First Issue: Sept. 2023

birch architects
Lambourne, Grove Lane, Redlynch, Salisbury, Wilts, SP5 2NR
T: +44 (0)1725 510407
e: info@bircharchitects.co.uk