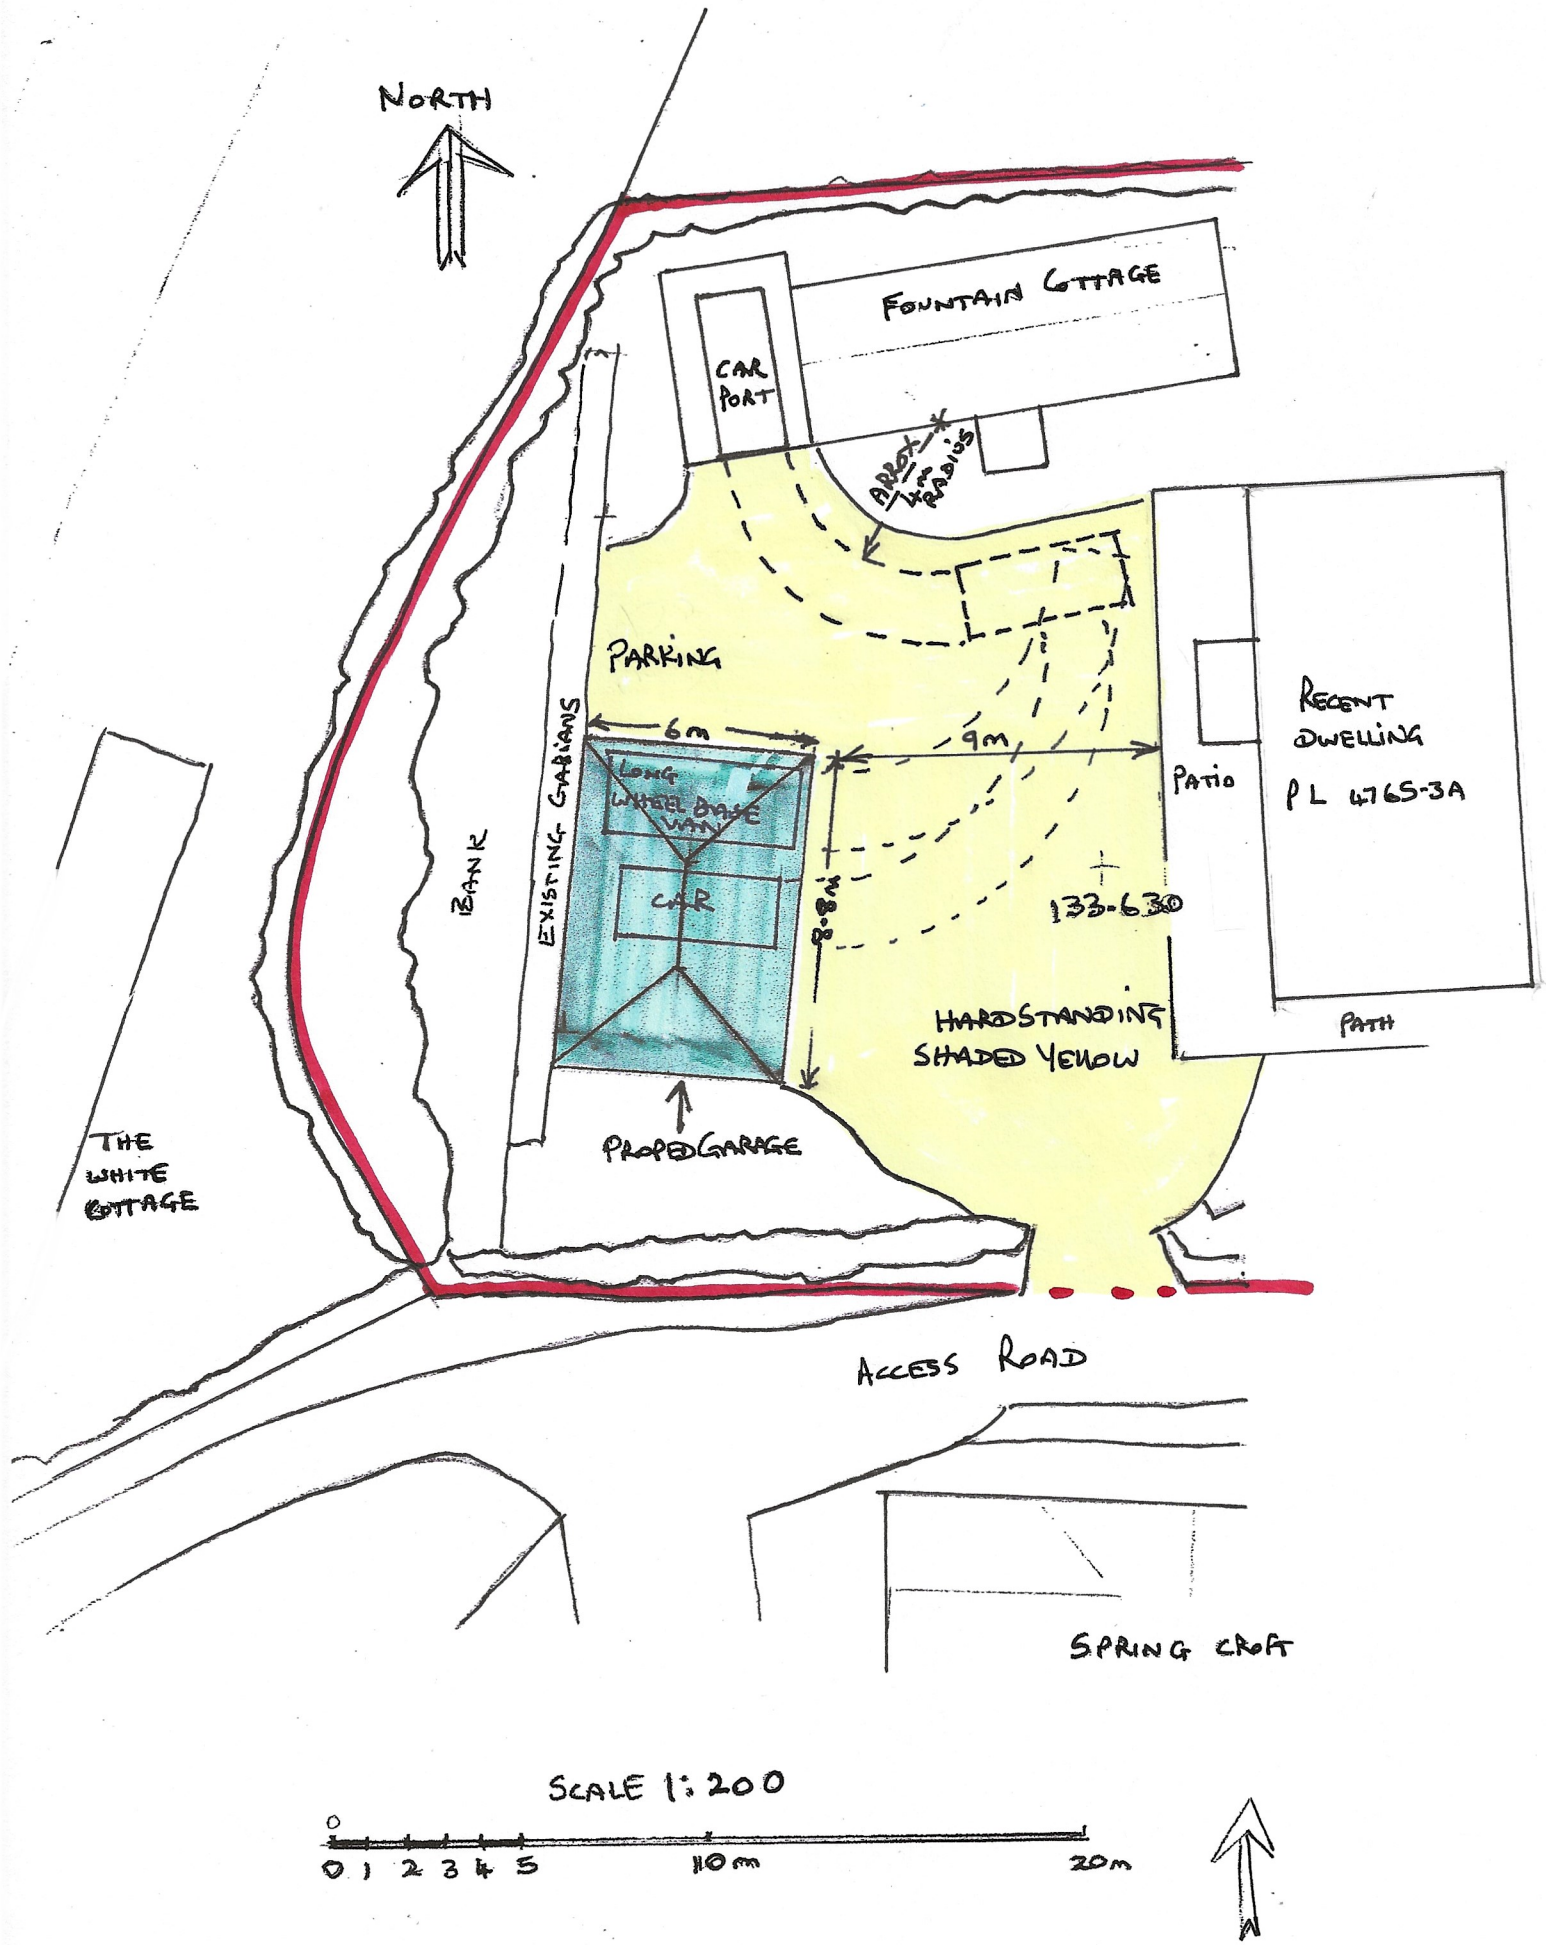
NORTH
FOUNTAIN COTTAGE
CAR PORT
ARROX 4m RADIUS
PARKING
6m
9m
LONG WHEEL BASE VAN
CAR
8.8m
EXISTING GABIANS
BANK
RECENT DWELLING
PL 4765-3A
PATIO
133-630
HARDSTANDING SHADED YELLOW
PATH
PROPED GARAGE
THE WHITE COTTAGE
ACCESS ROAD
SPRING CROFT
SCALE 1:200
0 1 2 3 4 5 10m 20m

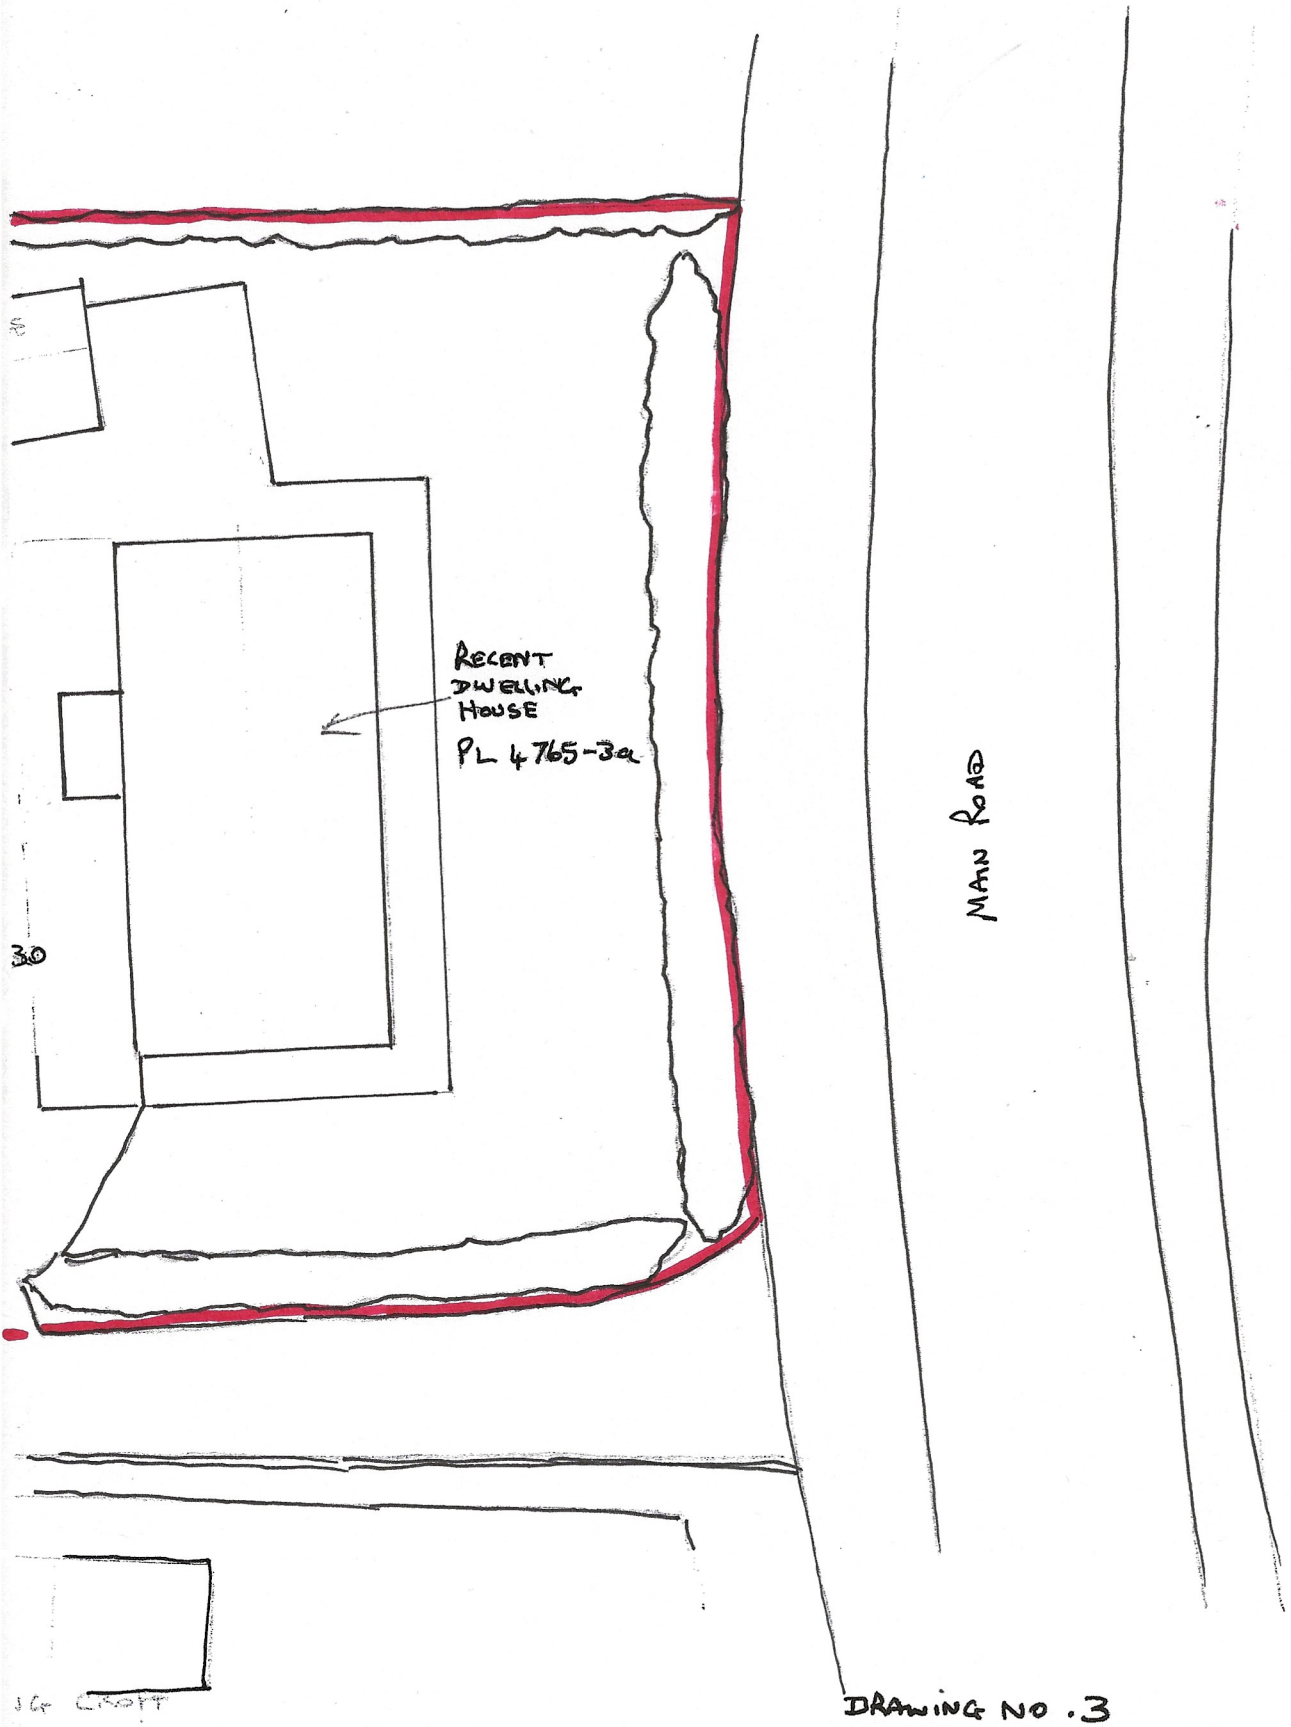

DRAWING NO .3

FOUNTAIN COTTAGE ZEALS BA12 6NE

DRAWING ÷ BLOCK PLAN
PROPOSED GARAGE

MR + MRS BOS 17/7/23

SCALE 1:200 at A3

NORTH