BROOKES FARM HAYSTORE

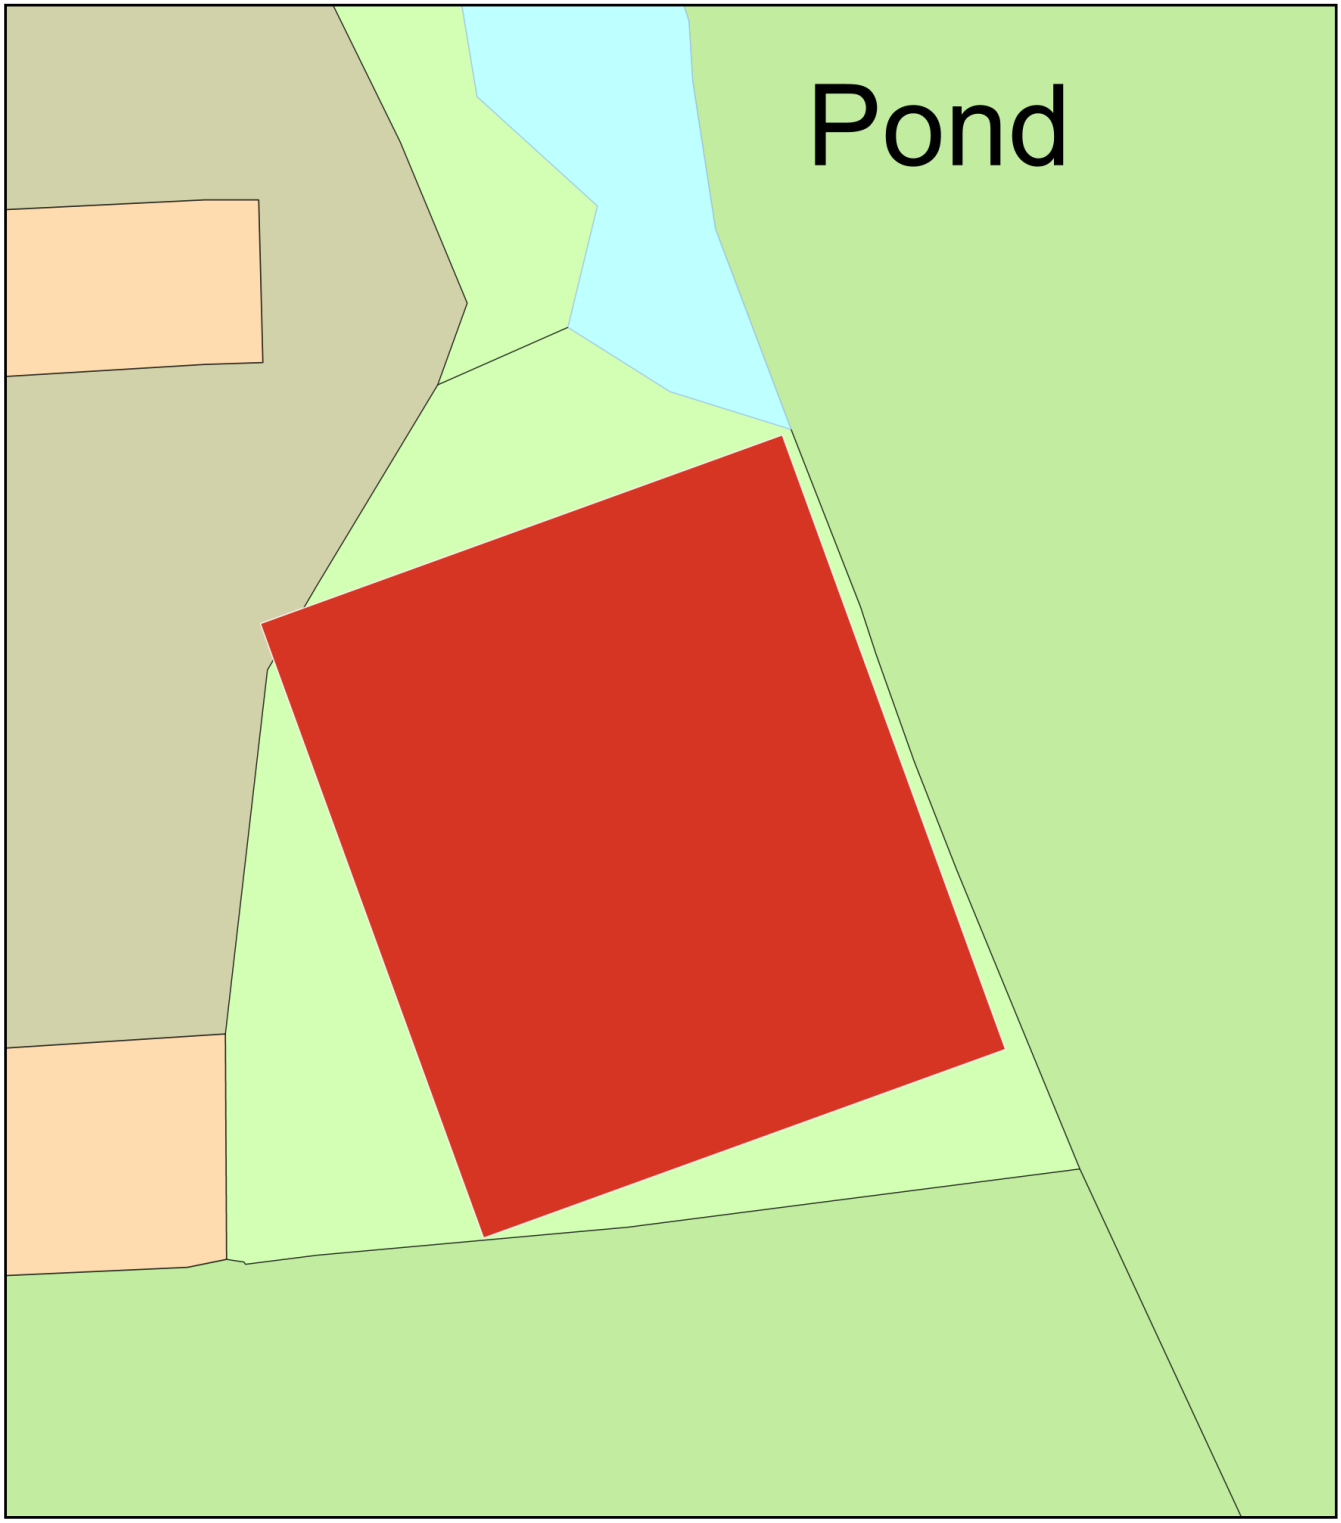

0 10

Metres

N

ReQuestaPlan

Plan Produced for: PAUL PROUT

Date Produced: 19 Sep 2023

Plan Reference Number: TQRQM23262164621938

Scale: 1:200 @ A4

© Crown copyright and database rights 2023 OS 100042766