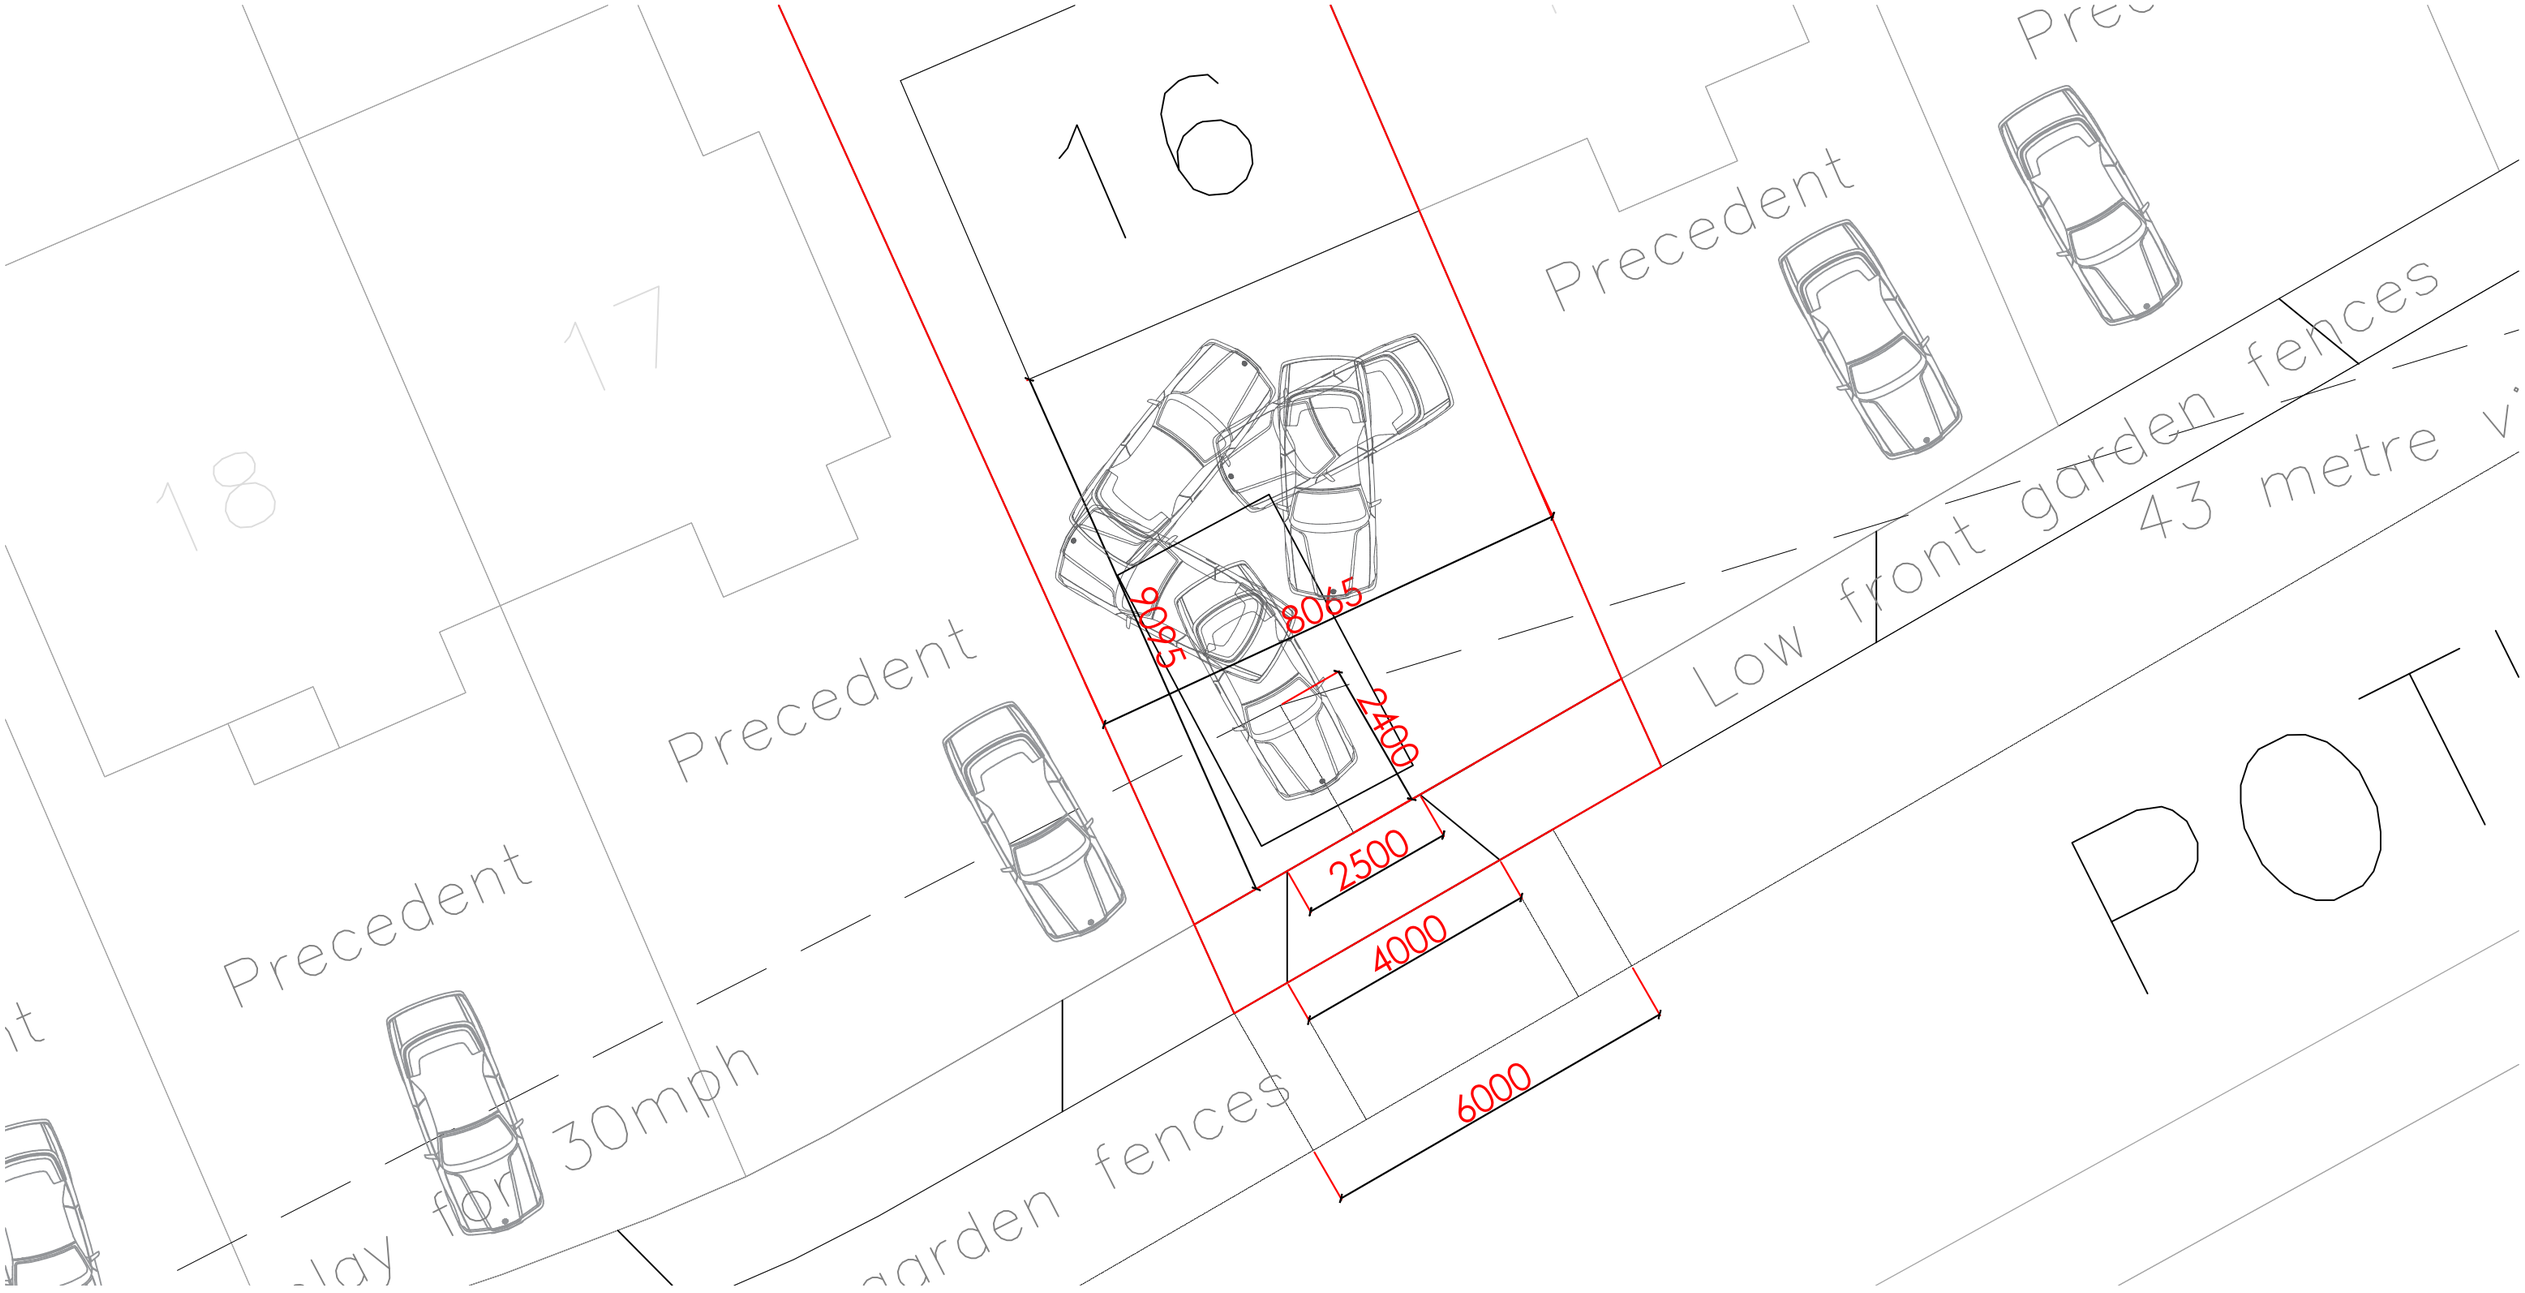

PROPOSED PARKING PLAN

SCALE 1:100

Scale 1:100

0 1 2 3 4 5 10

SITE: 16_POTLEY_LANE	D5 DRAWING NO.		17-2023 PROJECT NO.	28.09.23 DATE.	DGSM ARCHITECTURE
TITLE: DRIVEWAY_PLANNING_APPLICATION	1:100 SCALE AT A3.	DS DRAWN.	DS CHECKED.	1 REVISION.	Telephone: 07596 089604 Email: dan.dgsmarchitecture@gmail.com