


1 South Elevation Demolition
Scale 1:50

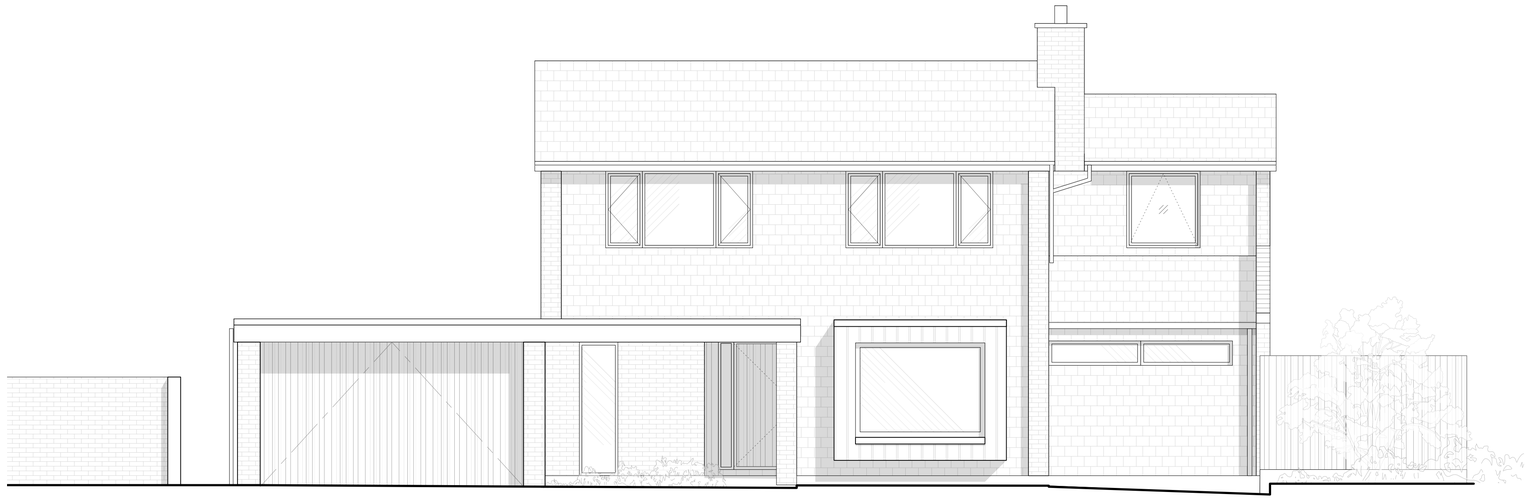

2 West Elevation Demolition
Scale 1:50

1:50 @ A1

0m 1m 2m 4m 8m