
DRAWING FOR WHICH PERMISSION IS SOUGHT

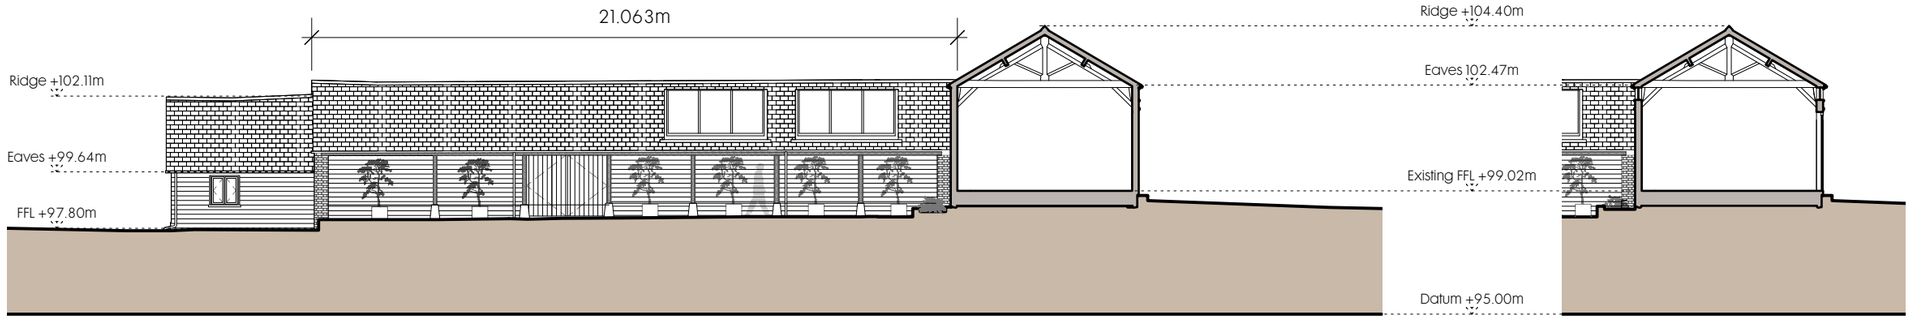

1 Existing North Section - Courtyard
Scale: 1:200

2 Existing North Section
Scale: 1:200

1. Scaling from a print of this drawing will only give approximate dimensions due to inherent inaccuracies in printed media. Where accurate dimensions are required please refer to the Architect.

2. Proposed works are based upon survey information provided by others. The Architect is not responsible for discrepancies in survey information.

3. All dimensions to be checked on site prior to commencement of any works, and/or preparation of any shop drawings.

4. All co-ordinates, levels, dimensions and discrepencies are to be reported to the architect.

5. All temporary works to be responsibility of the contractor.

6. This drawing to be read in conjunction with all relevant Architect's drawings, specifications and other Consultant's information.

D: 02.10.23: issue for planning
C: 11.04.23: labels adjusted
B: 27.03.23: general updates
A: 23.03.23: general updates
-: 17.02.23: first issue

DRAWING ISSUE AND REVISION:

20m 2m 0
Sheet scale check 100mm @ A3

PROJECT:
Buttle Farm

DRAWING NUMBER:
2205_17_110_D

DRAWING TITLE:
Existing
North Sections
Dwelling 1

SCALE:
1:200 @ A3

CLIENT:
Robert & Sara Buttle

Levitate

TEL: +44 (0)20 7833 4455

LEVITATE ARCHITECTURE AND DESIGN STUDIO LIMITED, Registered in England: company number 3985247,
Registered office: No. 3 Acorn Business Park, Keighley Road, Skipton, North Yorkshire, BD23 2UE
ISO 9001:2000 CERTIFIED