

PROPOSED SITE PLAN
Scale 1:500

1:500 0 10 20 30 40 50m
1:1 0 0.1m

OAKWRIGHTS®

N

DRAWINGS PRODUCED BY

T.J. Crump Oakwrights Ltd
The Lakes, Swainshill,
Hereford, HR4 7PU

+44 (0)1432 353353
enquiries@oakwrights.co.uk

© This drawing, its contents, and all information contained therein is protected by Copyright. It may be used once only for its intended purpose under a contract with T.J. Crump Oakwrights Ltd, but not for any other use or purpose. This drawing is for Planning purposes and does not constitute a construction issue drawing. All setting out dimensions and levels are indicative and are subject to detailed site survey and site conditions. The Client and their agent are responsible for ensuring that Building Control and construction drawings are carried out following Planning approval. Scaling from this drawing is for Local Planning Authority information only.

CLIENT
Mr & Mrs Foster

SITE ADDRESS
Site to the south of
92 High Street, Champanslade
Wiltshire. BA13 4AN

PROJECT
Proposed New All Weather track

DEPARTMENT
ARCHITECTURE

DRAWING
EXISTING SITE PLAN


SCALE
1:500 @ A1

DATE DRAWN	DATE ISSUED
14.08.2023	21.08.2023

DRAWN	CHECKED
JTF	DG

ISSUE STATUS
PLANNING

DRG. NO.	REV.
2338.FOS-01	-

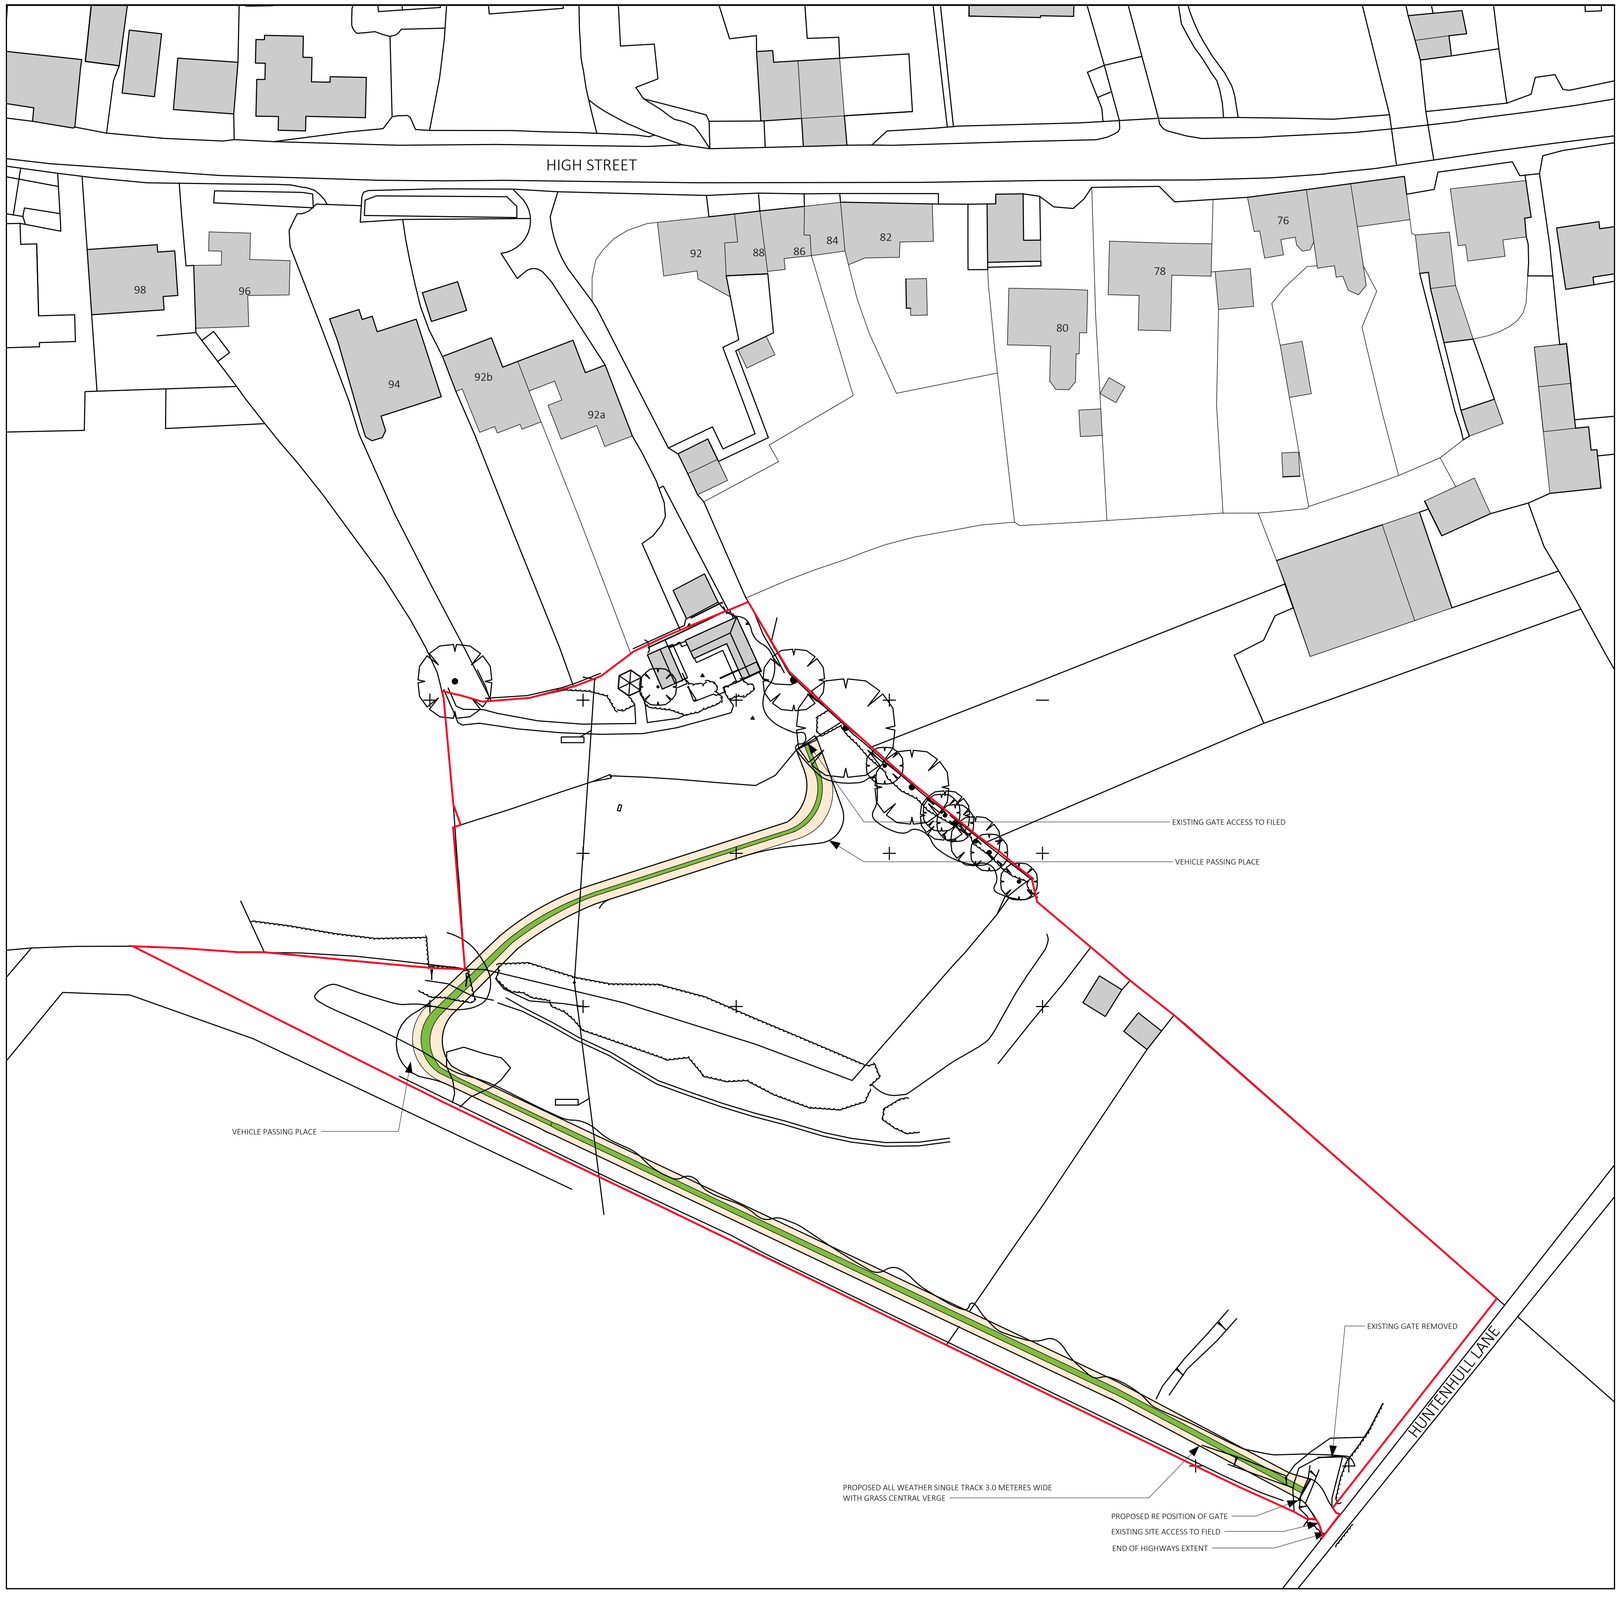

PROPOSED SITE PLAN

Scale 1:500

1:500 0 10 20 30 40 50m

1:1 0 0.1m

OAKWRIGHTS®

N

-

DRAWINGS PRODUCED BY

T.J. Crump Oakwrights Ltd
The Lakes, Swainshill,
Hereford, HR4 7PU

+44 (0)1432 353353
enquiries@oakwrights.co.uk

© This drawing, its contents, and all information contained therein is protected by Copyright. It may be used once only for its intended purpose under a contract with T.J. Crump Oakwrights Ltd, but not for any other use or purpose. This drawing is for Planning purposes and does not constitute a construction issue drawing. All setting out dimensions and levels are indicative and are subject to detailed site survey and site conditions. The Client and their agent are responsible for ensuring that Building Control and construction drawings are carried out following Planning approval. Scaling from this drawing is for Local Planning Authority information only.

CLIENT
Mr & Mrs Foster

SITE ADDRESS
Site to the south of
92 High Street, Champanslade
Wiltshire. BA13 4AN

PROJECT
Proposed New All Weather track

DEPARTMENT
ARCHITECTURE

DRAWING
EXISTING SITE PLAN

SCALE
1:500 @ A1

DATE DRAWN	DATE ISSUED
14.08.2023	21.08.2023

DRAWN	CHECKED
JTF	DG

ISSUE STATUS
PLANNING

DRG. NO.	REV.
2338.FOS-02	-