
4 School Lane_SN8 4HP

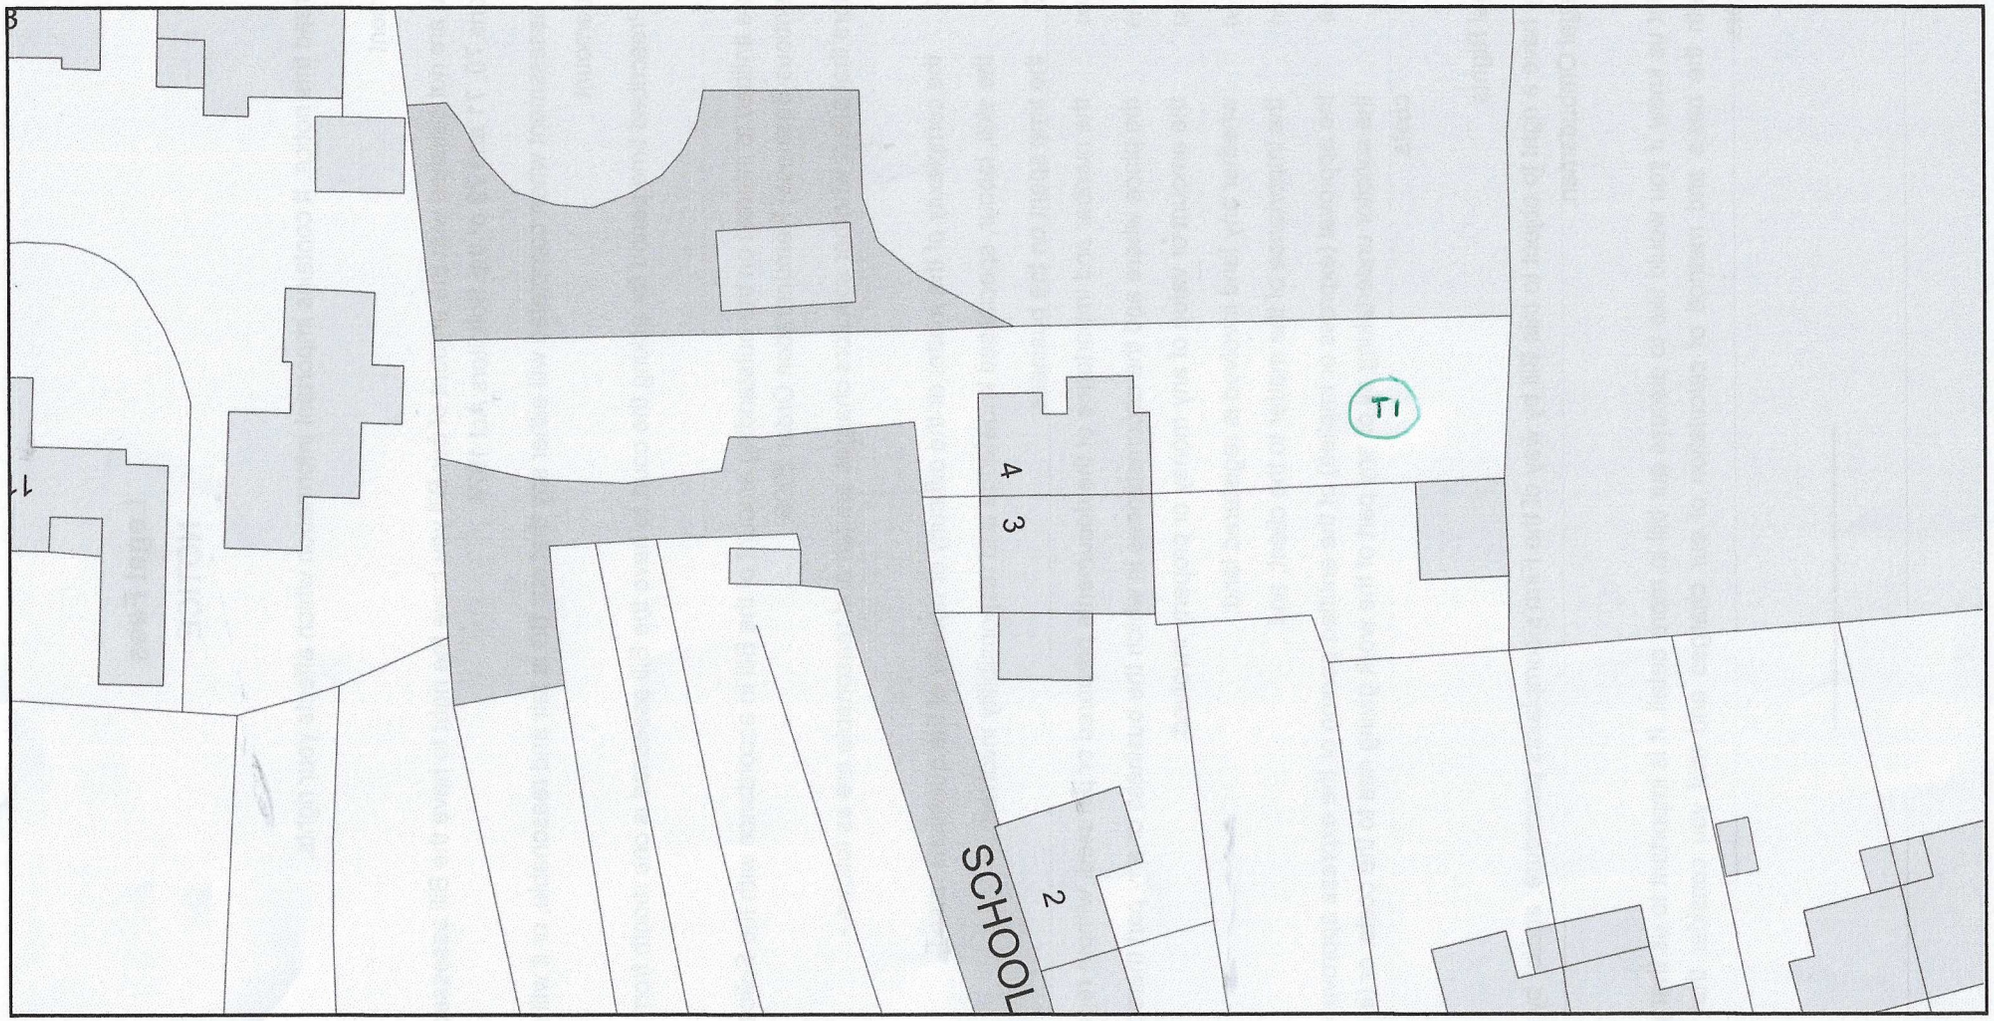

ReQuestaPlan

Plan Produced for: Green Farm Tree Care

Date Produced: 11 Oct 2023

Plan Reference Number: TQRQM23284112624515

Scale: 1:500 @ A4

© Crown copyright and database rights 2023 OS 100042766