THIS DRAWING IS COPYRIGHT
Contractor must take site sizes



PHOTOGRAPH 1
GENERAL VIEW OF THE FRONT ELEVATION



PHOTOGRAPH 2
STONE PORTICO , WINDOWS WITH STONE SURROUND
AND METAL BALUSTRADE



PHOTOGRAPH 3
EXISTING STONE STEPS VIEW FROM HALL

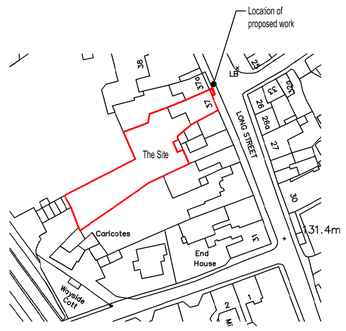

LOCATION PLAN
SCALE 1:1250

0 25m 50m 75m

Scale bar (1:1250)

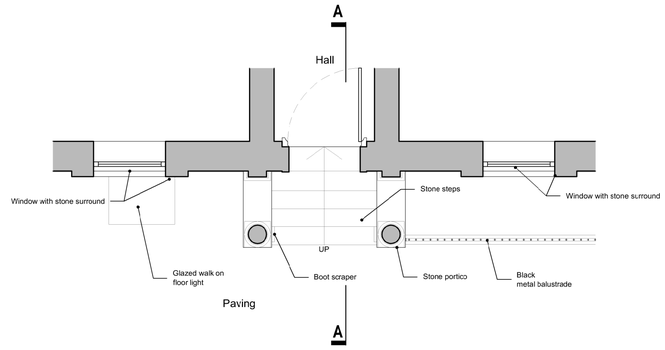

EXISTING
PARTIAL GROUND FLOOR PLAN
SCALE 1:50

0 1m 2m 3m

Scale bar (1:50)

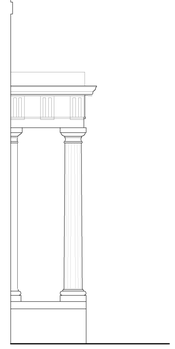

EXISTING
SIDE ELEVATION
SCALE 1:50

0 1m 2m 3m

Scale bar (1:50)

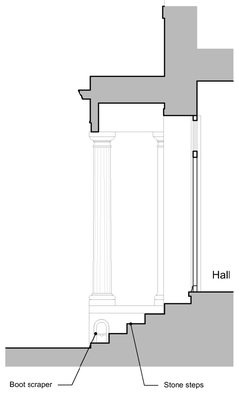

EXISTING
SECTION A-A
SCALE 1:50



EXISTING
PARTIAL FRONT ELEVATION
SCALE 1:50

0 1m 2m 3m

Scale bar (1:50)

Rev.	Date		Init
B	11/10/23	Blue line changed to red colour / Location of works noted / Scale bars added.	AH
A	03/10/23	Blue line shown.	EK

CLIENT
MR AND MRS THOMAS
37 LONG ST
DEVIZES

PROJECT
NEW METAL HANDRAIL
TO FRONT STEPS

DRAWING
EXISTING PLANS,
SECTION, ELEVATION
AND PHOTOGRAPHS

DRAWN:	Date:	Scale:
EK	22/09/2023	as stated @ A1

Drawing number: **4126-01** Rev. **B**

DOLMAN
ARCHITECTURAL DESIGNERS BUILDING SURVEYORS
COST CONSULTANTS CDM PRINCIPAL DESIGNERS
Sussex House
Bath Road
Devizes
Wiltshire SN10 2AF
Tel: 01380 729456
Web: www.dolmansurveyors.co.uk
Email: info@dolmansurveyors.co.uk