THIS DRAWING IS COPYRIGHT
Contractor must take site sizes

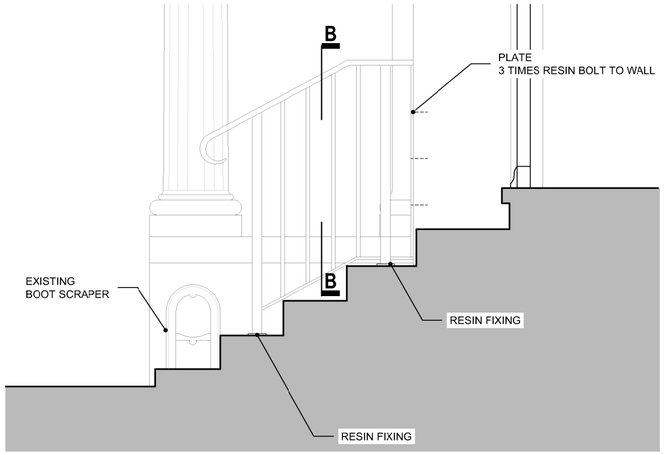

PROPOSED
SECTION A-A
SCALE 1:20

0 0.2m 0.6m 1m

Scale bar (1:20)

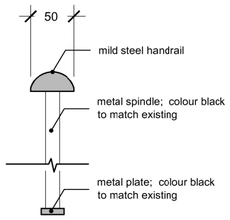

PROPOSED
HANDRAIL SECTION B-B
SCALE 1:5

0 0.1m 0.2m 0.3m

Scale bar (1:5)

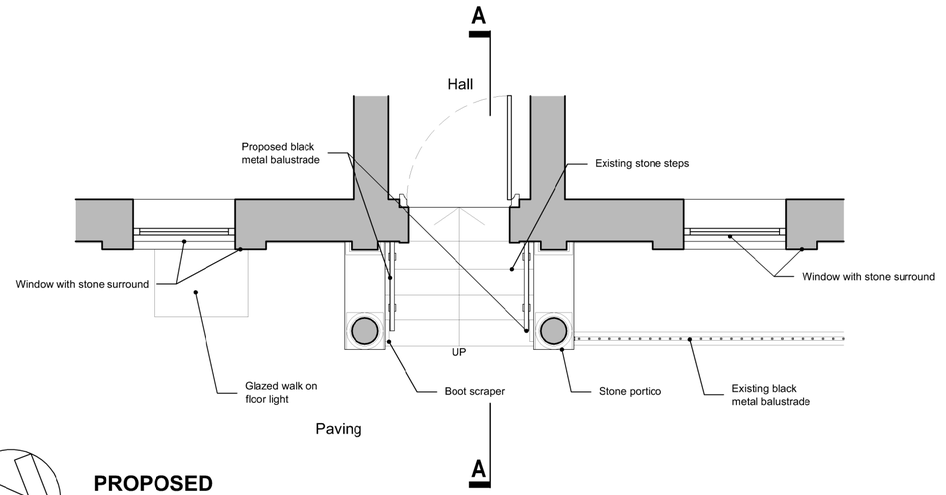

PROPOSED
PARTIAL GROUND FLOOR PLAN
SCALE 1:50

0 1m 2m 3m

Scale bar (1:50)

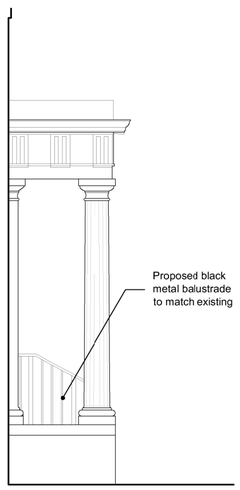

PROPOSED
SIDE ELEVATION
SCALE 1:50

0 1m 2m 3m

Scale bar (1:50)

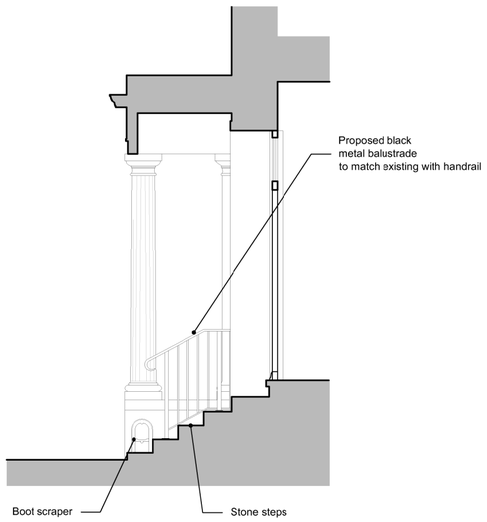

PROPOSED
SECTION A-A
SCALE 1:50

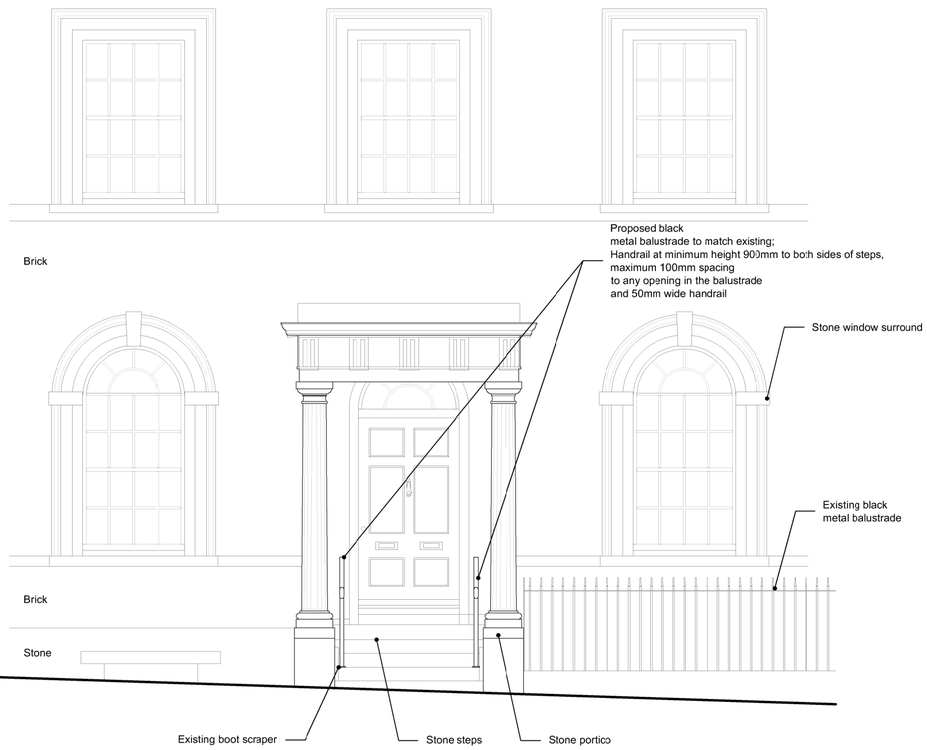

PROPOSED
PARTIAL FRONT ELEVATION
SCALE 1:50

Rev.	Date		Init
B	11/10/23	Scale bars added.	AH
A	03/10/23	Handrail detailed section revised.	EK

CLIENT
MR AND MRS THOMAS
37 LONG ST
DEVIZES

PROJECT
NEW METAL HANDRAIL
TO FRONT STEPS

DRAWING
PROPOSED PLANS,
SECTION AND ELEVATION

DRAWN:	Date:	Scale:
EK	27/09/2023	as stated @ A 2

Drawing number: **4126-02** Rev. **B**

DOLMAN
ARCHITECTURAL DESIGNERS BUILDING SURVEYORS
COST CONSULTANTS CDM PRINCIPAL DESIGNERS
Sussex House
Bath Road
Devizes
Wiltshire SN10 2AF
Tel: 01380 729456
Web: www.dolmansurveyors.co.uk
Email: info@dolmansurveyors.co.uk